
36, FINCHES CLOSE, LANCING, BN15 8PP

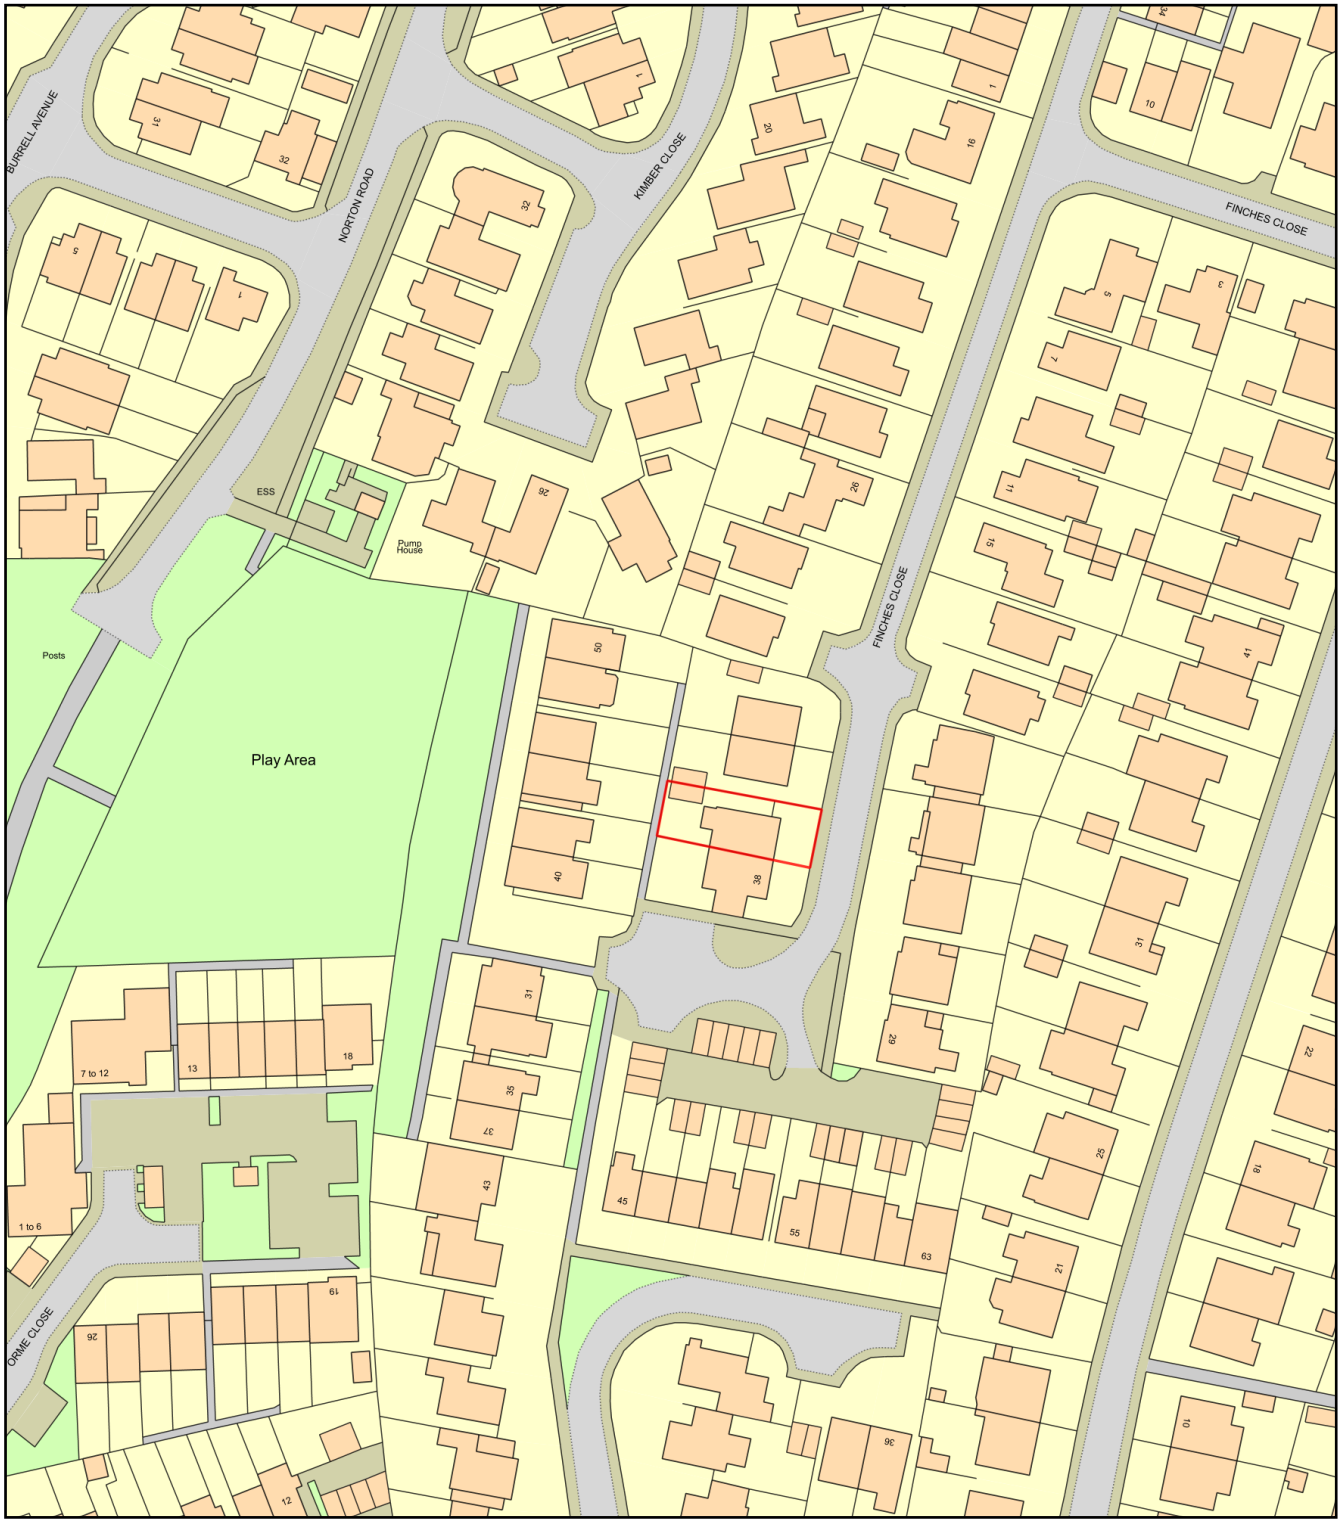

0 50
Metres

N

ReQuestaPlan

Plan Produced for: V. GAXHA

Date Produced: 14 Jun 2021

Plan Reference Number: TQRQM21165122035143

Scale: 1:1250 @ A4

© Crown copyright and database rights 2021 OS 100042766