
0 1 2 3 4 5 6 7 8 9 10


Scale Bar 1:100

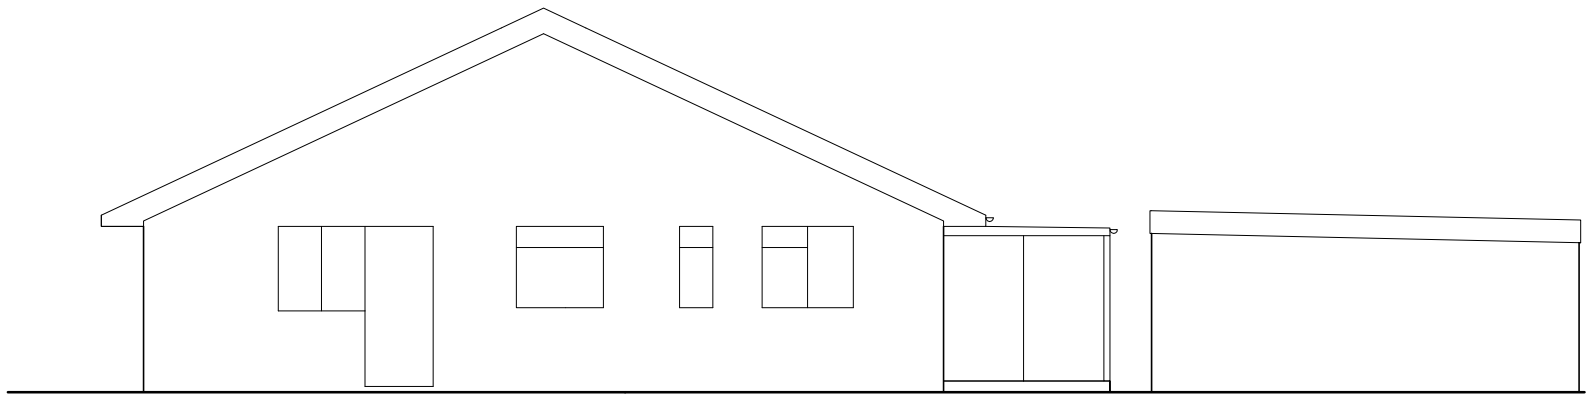


EXISTING NORTH ELEVATION 1:100



EXISTING EAST ELEVATION 1:100

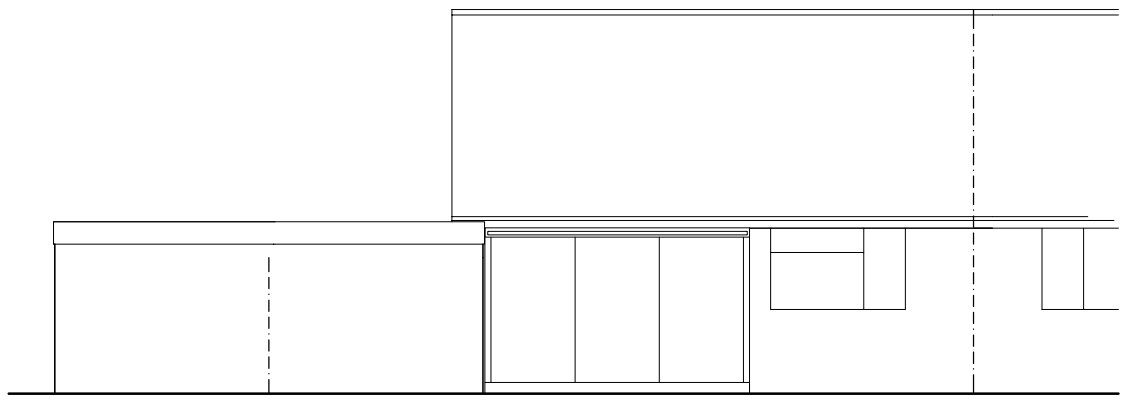

EXISTING WEST ELEVATION 1:100

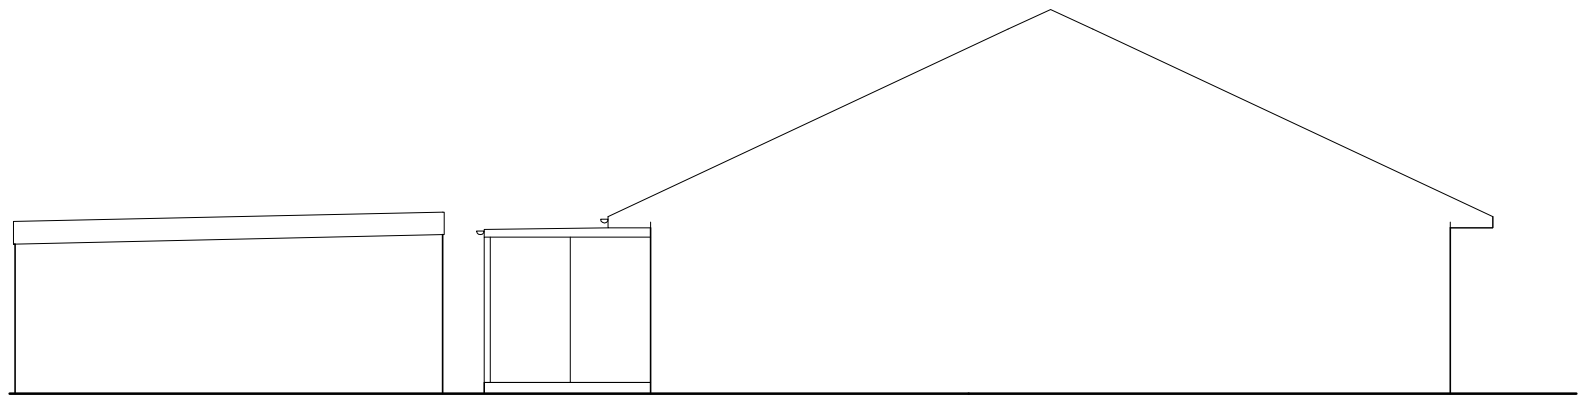

EXISTING SOUTH ELEVATION 1:100

ARW Design	DRAWING TITLE: EXISTING ELEVATIONS PROJECT: SINGLE STOREY REAR & SIDE EXTENSION	LOCATION: 36, FINCHES CLOSE, LANCING CLIENT: V. GAXHA	SCALE: AS NOTED @ paper size A3 DATE: JUNE 2021 DRAWN: ARW	DRAWING NO: 6019/4 REVISION:

ARW Design 89, SOUTH STREET, TARRING, WORTHING, WEST SUSSEX, BN14 7ND. T: +44(0)1903234197 M: +44(0)7771851222 E: Arweeden1@aol.com
THIS DRAWING REMAINS THE COPYRIGHT OF ARW Design & SHALL NOT BE COPIED IN ANY FORMAT WITHOUT SPECIFIC APPROVAL IN WRITING