# Wye cladding - Location Plan

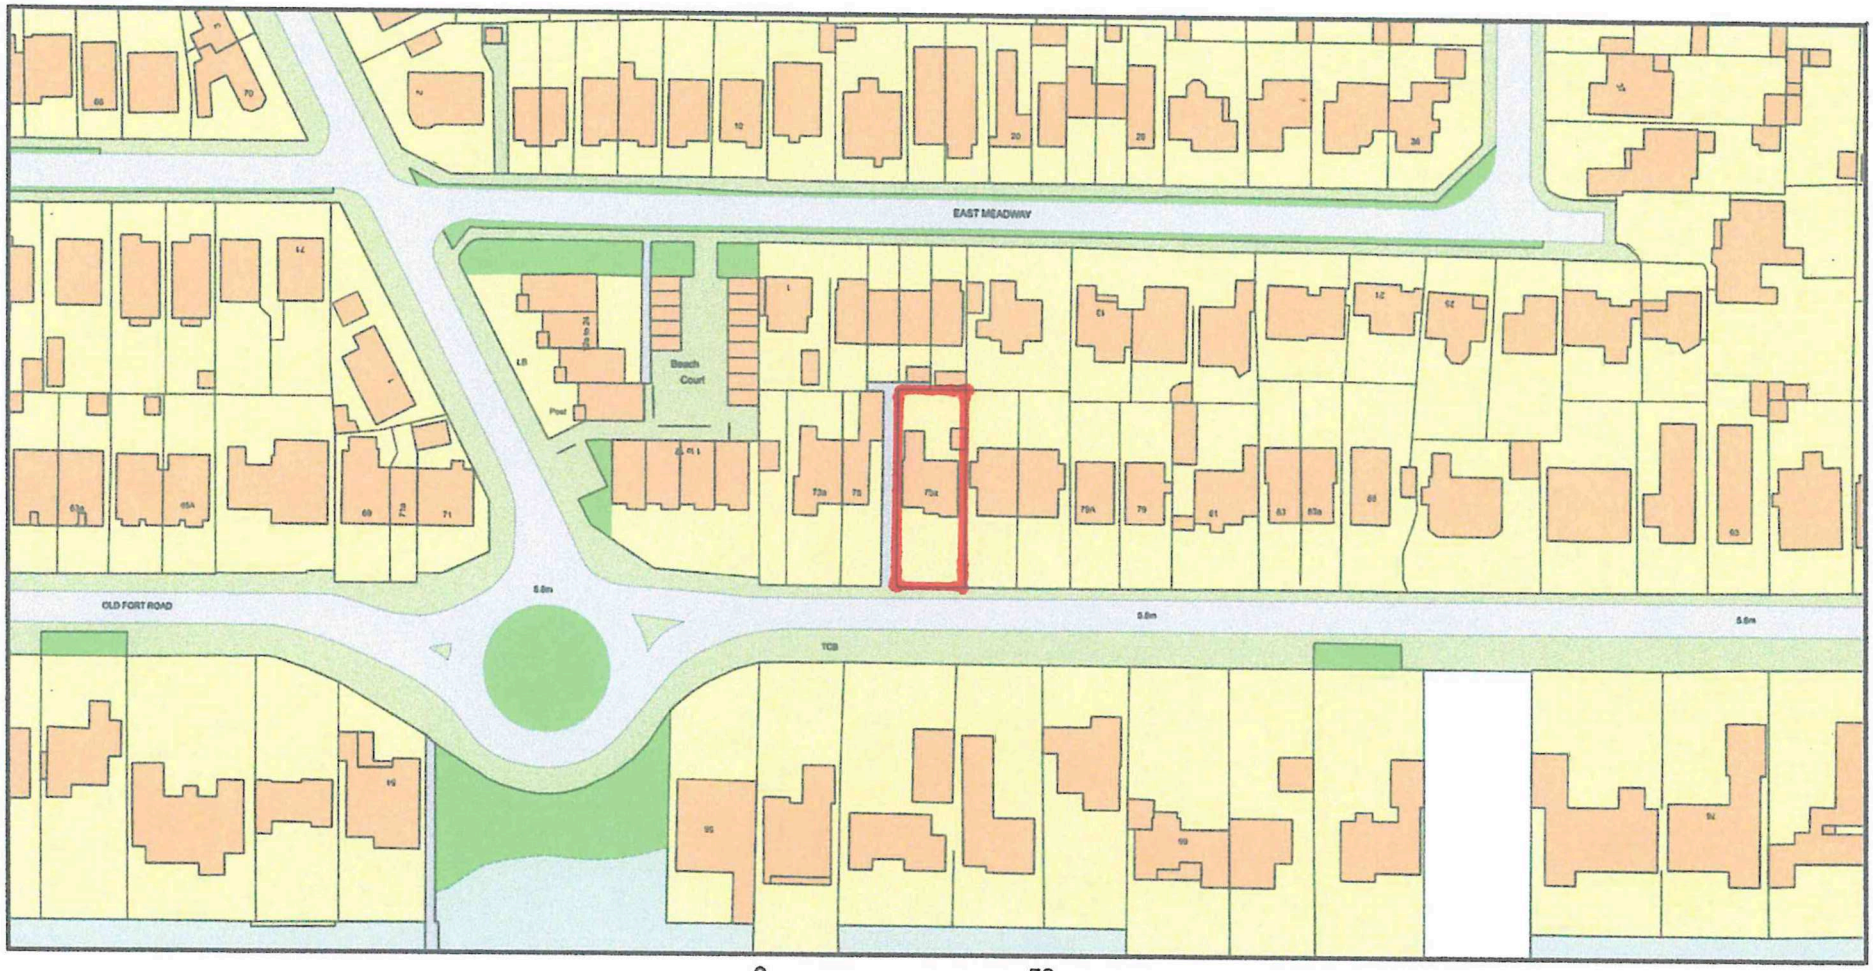


ReQuestaPlan

Plan Produced for: Adur District Council

Date Produced: ~~10 Jun 2021~~

Plan Reference Number: ~~TQRQM21161165745902~~

Scale: 1:1250 @ A4

© Crown copyright and database rights 2021 OS 100042766

17TH JUNE 2021

DRAWING NO. WJW/01