




NORTH FRONT ELEVATION

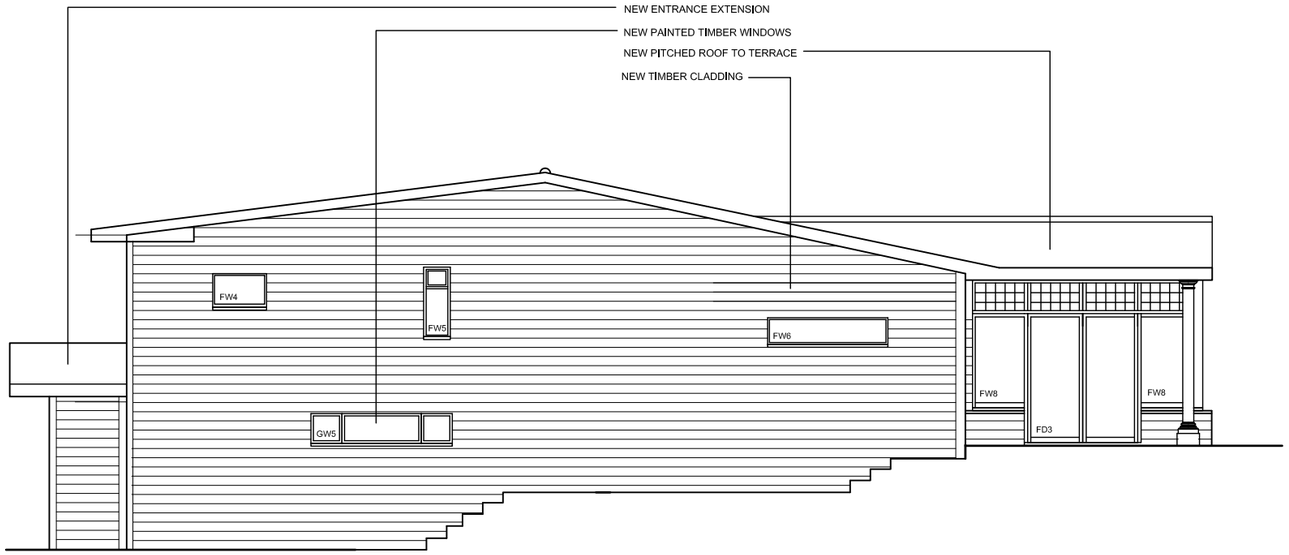

WEST SIDE ELEVATION

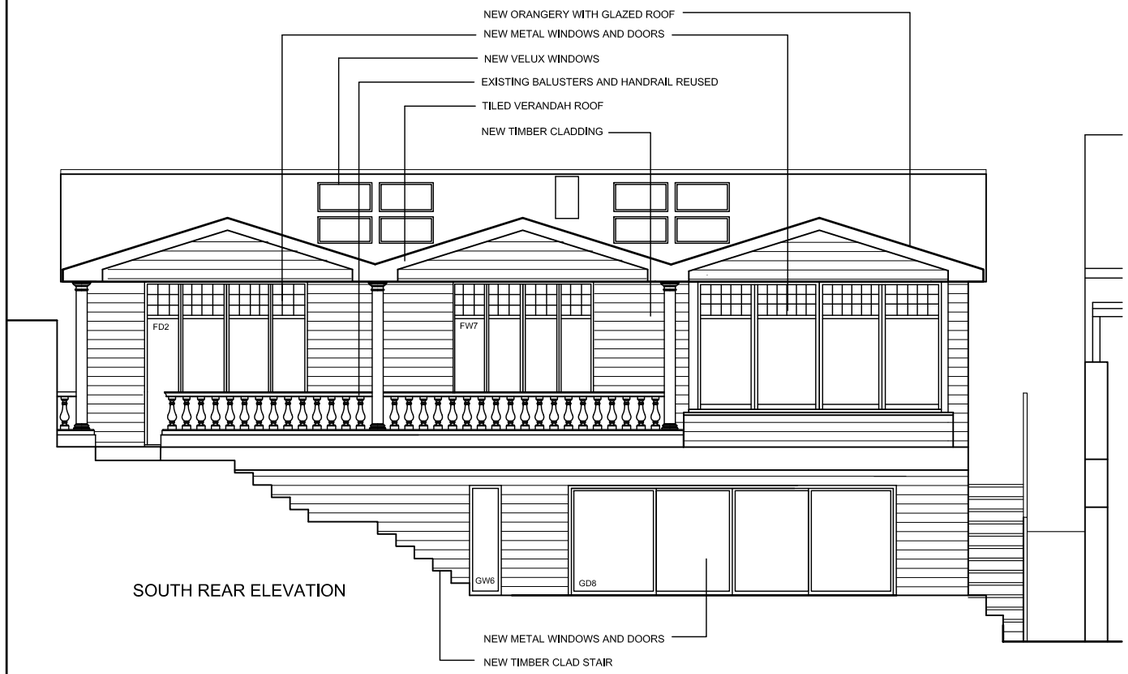

SOUTH REAR ELEVATION

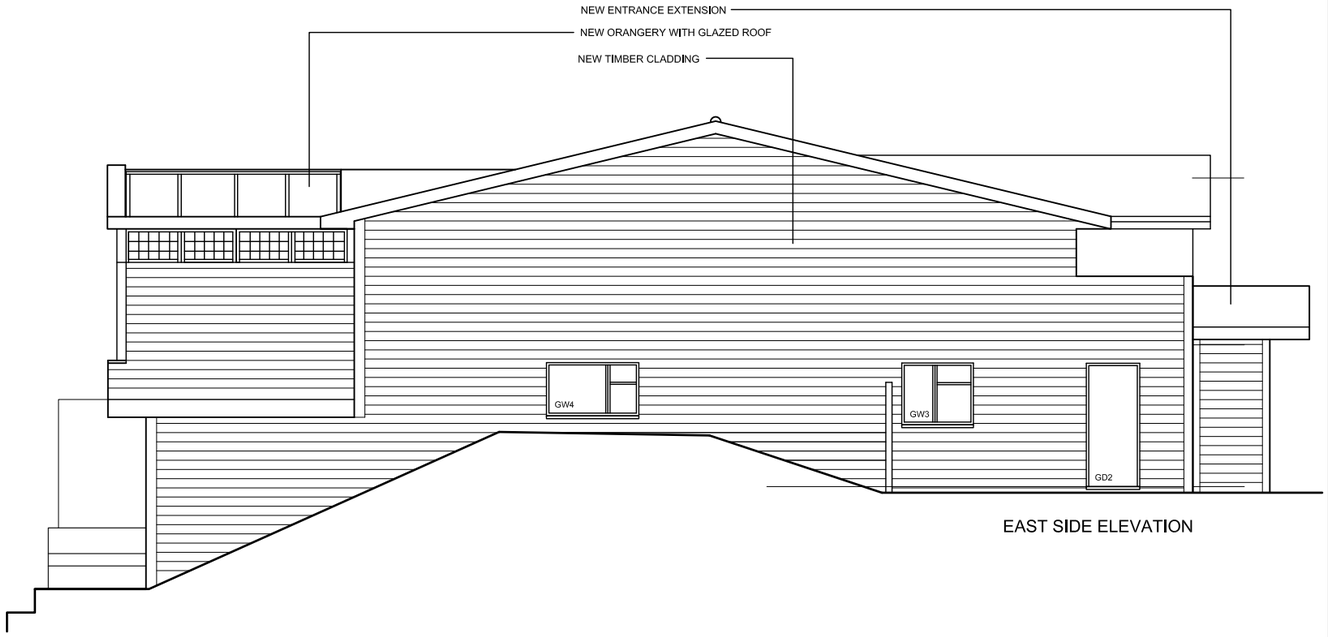

EAST SIDE ELEVATION

0 5m

Client D. IRESON AND M. KAMIS Job Title 44 BRIGHTON ROAD LANCING SUSSEX BN15 8ET	Drawing Title PROPOSED ELEVATIONS Drawing Status FOR PLANNING Drawn By / Checked By LT	Scale 1:100 @ A3 Date APR 2021 Drawing No. 2760 - 06 Rev. B	Revisions Rev. Date. Description A 01.06.21 ORANGERY WALL ALTERED B 18.06.21 CONDENSERS OMITTED		All site dimensions and levels to be verified by contractors and subcontractors on site prior to manufacture Do not Scale from this drawing To be read in conjunction with all other drawings and contract documentation Contractor to refer to all relevant consultants and engineers drawings throughout the course of the works All works to comply to local authority requirements Any errors, dimensional discrepancies or omissions to be reported to Inature prior to manufacture Drawing is for design intent only

inature
architecture & design

www.inature.co.uk
T. 0207 223 8100
T. 01273 710 056

© inature