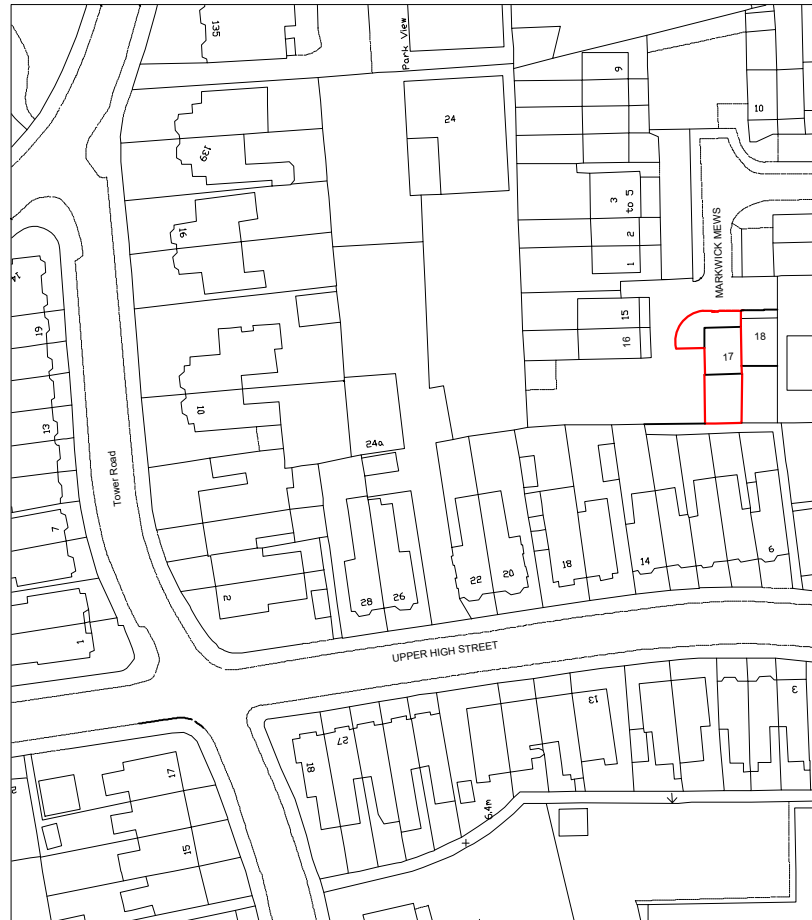


Site Location Plan

GENERAL NOTES:

This drawing is copyright of Ghassan Consulting and should not be reproduced without the permission of Ghassan Consulting. This drawing must be read in conjunction with the Structure Engineer's report, Specification (Part of Planning Application document) and all other relevant documents and drawings.

Ghassan Consulting accepts no liability for any expense, loss or damage of whatsoever nature and however arising from any variation made to this drawing, or in the execution of the work to which it relates and which has not been referred to them without their approval obtained.

Ghassan Consulting
Architectural Technologists
Tel: 07789 67 005
info@ghassanconsulting.com

Drawing Name:
Site Location Plan.

SITE / PROPERTY:

17 Marwick Mews, Worting,
West Sussex, BN111DZ.

Application Type:

3M Single Story Rear
Extension under GPDO 2015.

Drawn by:

Ahmed Abuorof.
Bsc Architectural
Technologist

Date:

11/06/2026

Scale 1:1250 at Paper size A4