Form Ref. No. 660420

ADUR
DISTRICT COUNCIL

Town and Country Planning Act 1990
Householder Planning Application

Use this form to apply for planning permission to extend or alter your house or flat, to build a garage or other structure on your property or to create access for a vehicle onto a classified road (please read note 9).

Please read the notes before you fill in this form.

1 Please give the address of the property to be altered or extended

28
Sullington WAY

Shoreham

COUNCIL
PLANNING DIVISION
PLAN No. A06/0607
DATE RECEIVED 17 SEP 2007

2 Type of property

Semi-detached House

3 Please describe the development you are applying for.

Proposed first and ground floor rear extensions

4 Applicant (in block capitals)

Name

Mr

Larry

Address

28
Sullington WAY

Shoreham

Telephone

Fax

Email

Agent (if any)

Full Name

Alan Luke

Address

8
Eighth Avenue

Lancing

BN15 9XD

Telephone

01903 763489

Fax

Email

alan.luke@btinternet.com

5 Please enclose four copies of this form and four sets of plans.
Please number your plans and write the numbers and scales against the titles here.

	Plan Number	Scale
Location Plan	drg. 01	1/1250
Block Plan	drg. 02	1/500
Floor Plan	drg. 05	1/100
Elevations	drg. 04 , 02	1/100
Other		

6 Will the development involve cutting down any trees? No
If "Yes", please show these clearly on the block plan.

7 Will the development (including any new or altered access) affect a public footpath or any other public right of way? No

8 Does this application require a fee? Yes
(See note 3)

If "No", please choose the option that applies
(See note 3)

If "Yes", please state the fee enclosed £ 135
(See note 4)

Signature: [redacted] **Date:** 10/9/07.

Please print your name: ALAN LUKE.

Certificate under Article 7 of the Town and Country Planning (General Development Procedure) Order 1995

If anyone else owns the land or part of it, you must fill in Certificate B, which you can get from the Planning Section. You must also tell the owner of the land about this application by serving a notice on them. If you own all of the land, you must fill in Certificate A below.

Certificate A

I confirm that:


- Nobody except the applicant was an owner of any part of the land involved at the beginning of the period of 21 days before the date of this application; and

- none of the land this application relates to is an agricultural holding or part of an agricultural holding.

Signature: [redacted] **Date:** 10/9/07.

Please print your name: ALAN LUKE


ADUR DISTRICT COUNCIL
PLANNING DIVISION
PLAN No. Enclosed
DATE RECEIVED 17 SEP 2007

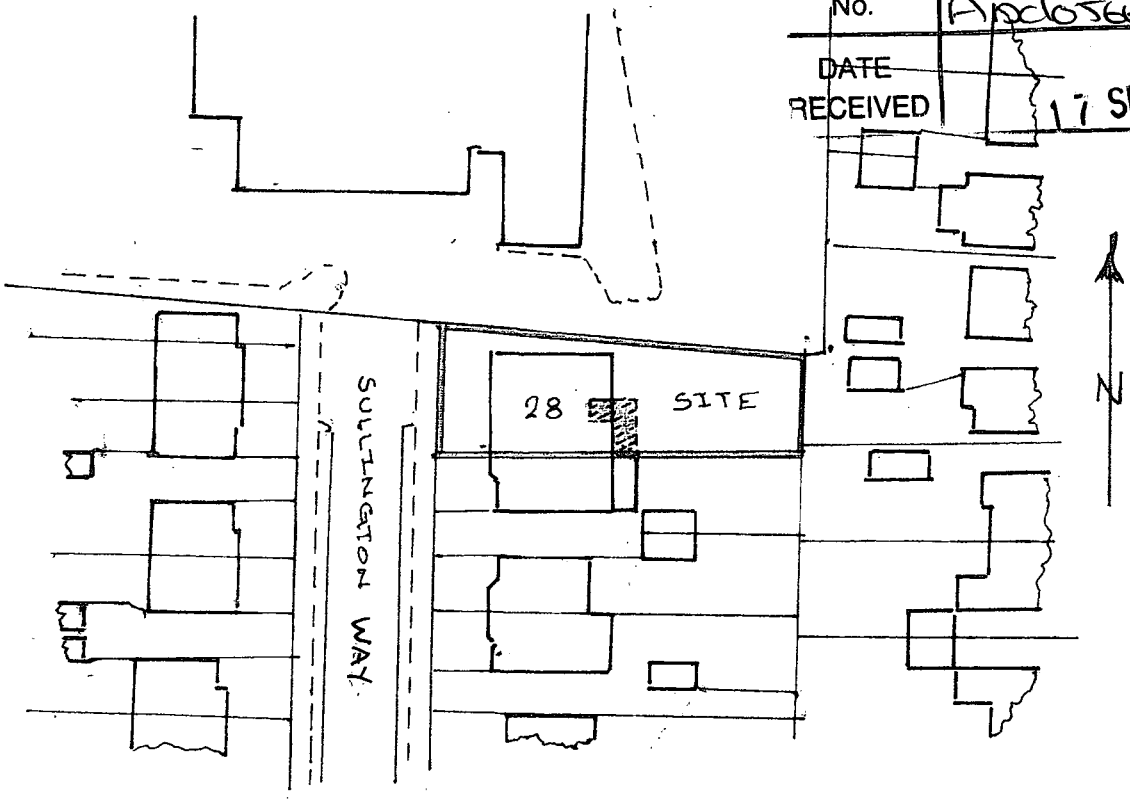

location plan 1/1250


Proposed first and ground floor rear extensions @ 28 Sullington WAY, Shoreham.

drg. 02

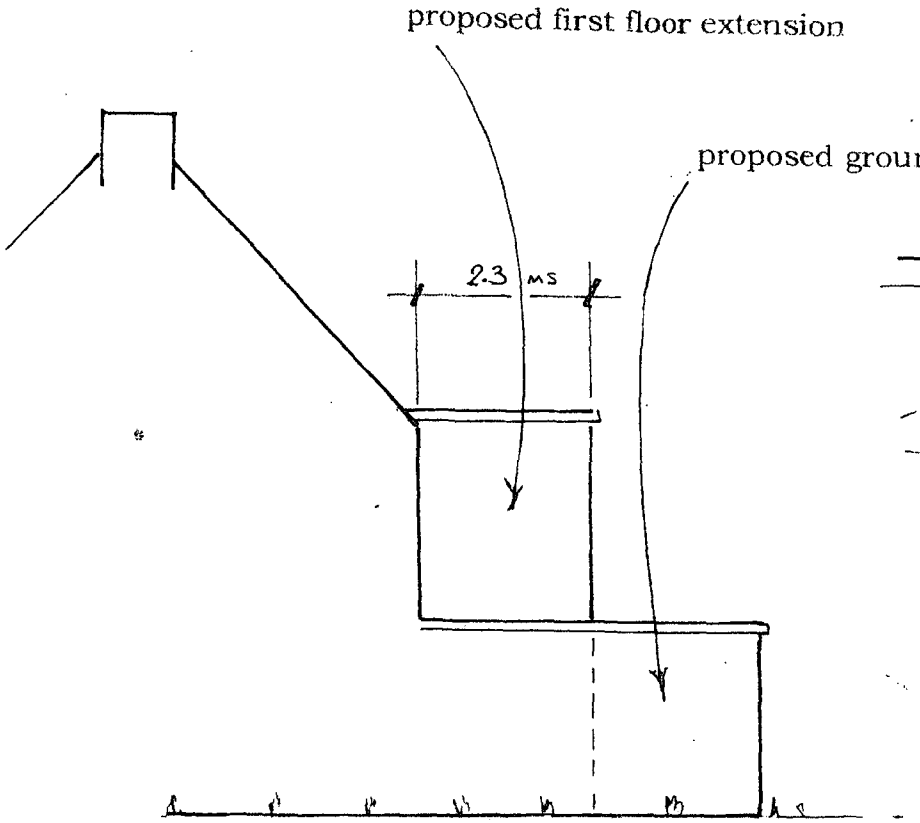

proposed south elevation


scale 1/100

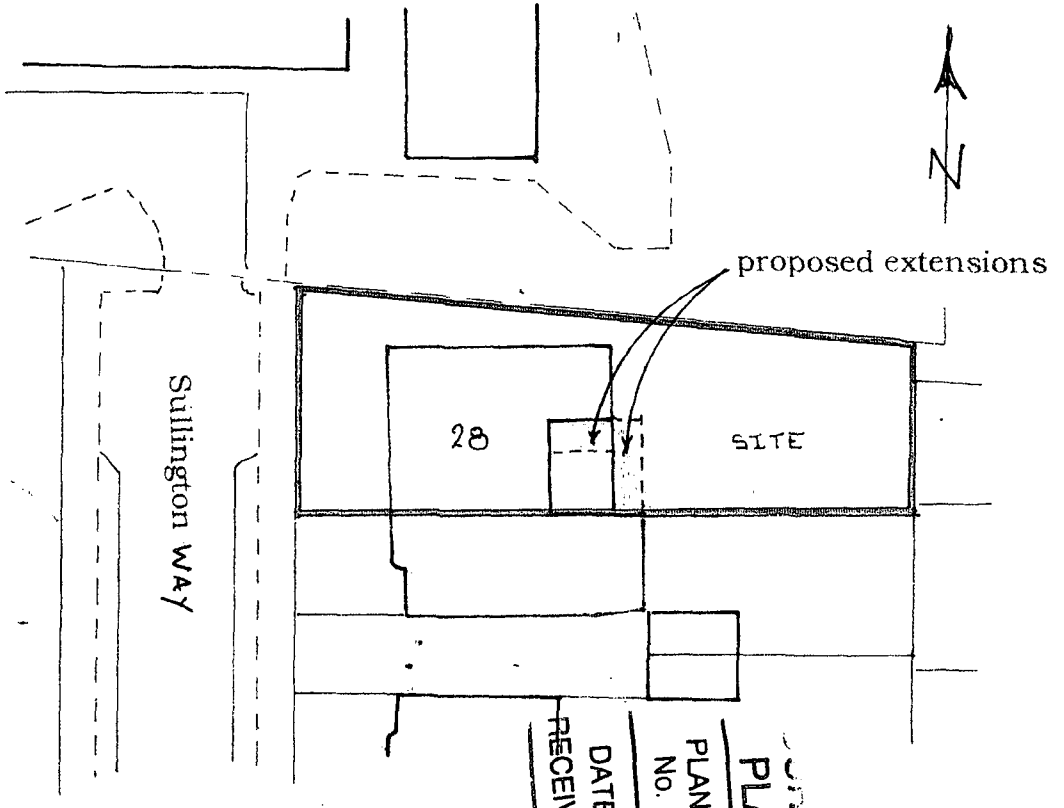


site plan 1/500

DATE RECEIVED 17 SEP 2007
PLAN No. Proposed
PLANNING DIVISION COUNCIL

Proposed first and ground floor rear extensions @ 28 Sullington WAY, Shoreham.

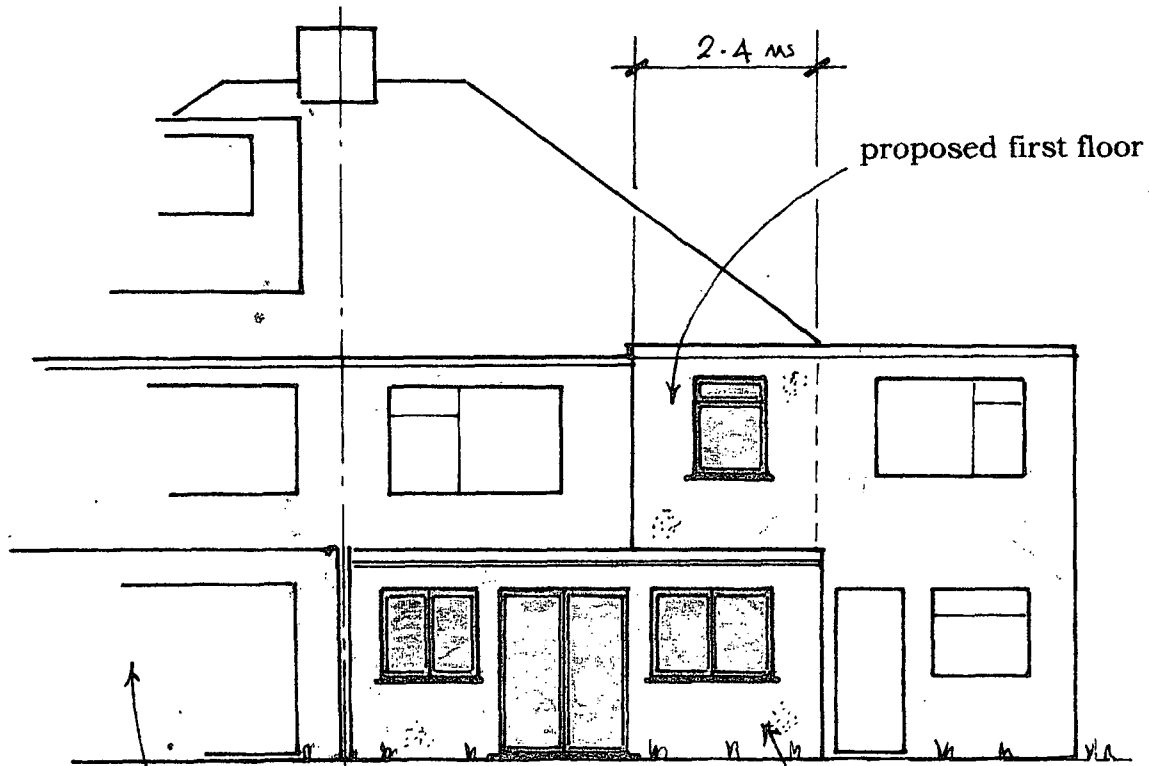


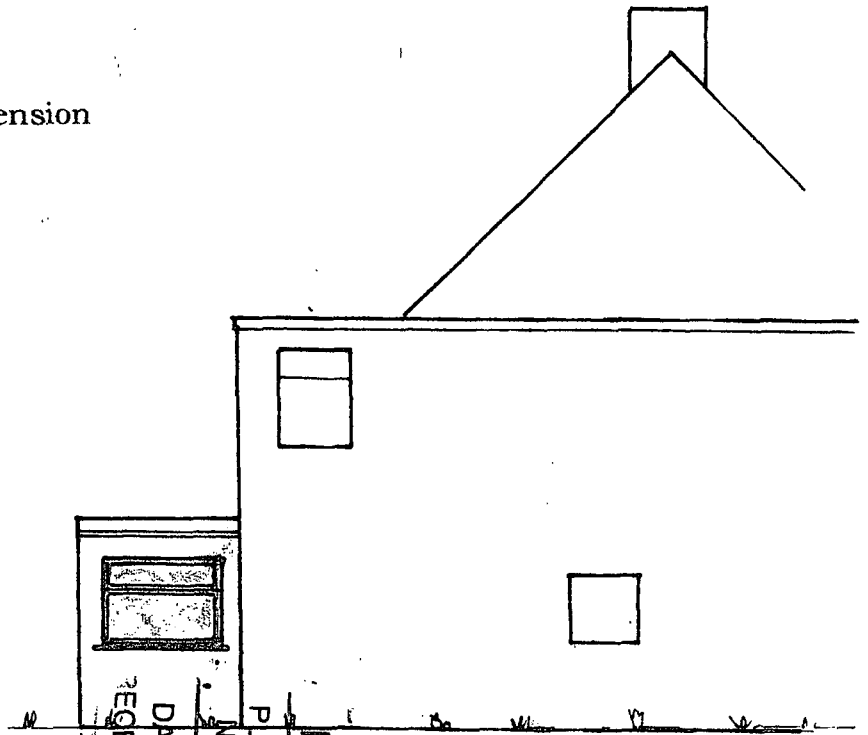


PLANNING DIVISION
17 SEP 2001
DATE RECEIVED
PLAN No.

Proposed first and ground floor rear extensions @ 28 Sullington Way, Shoreham.

scale 1/100

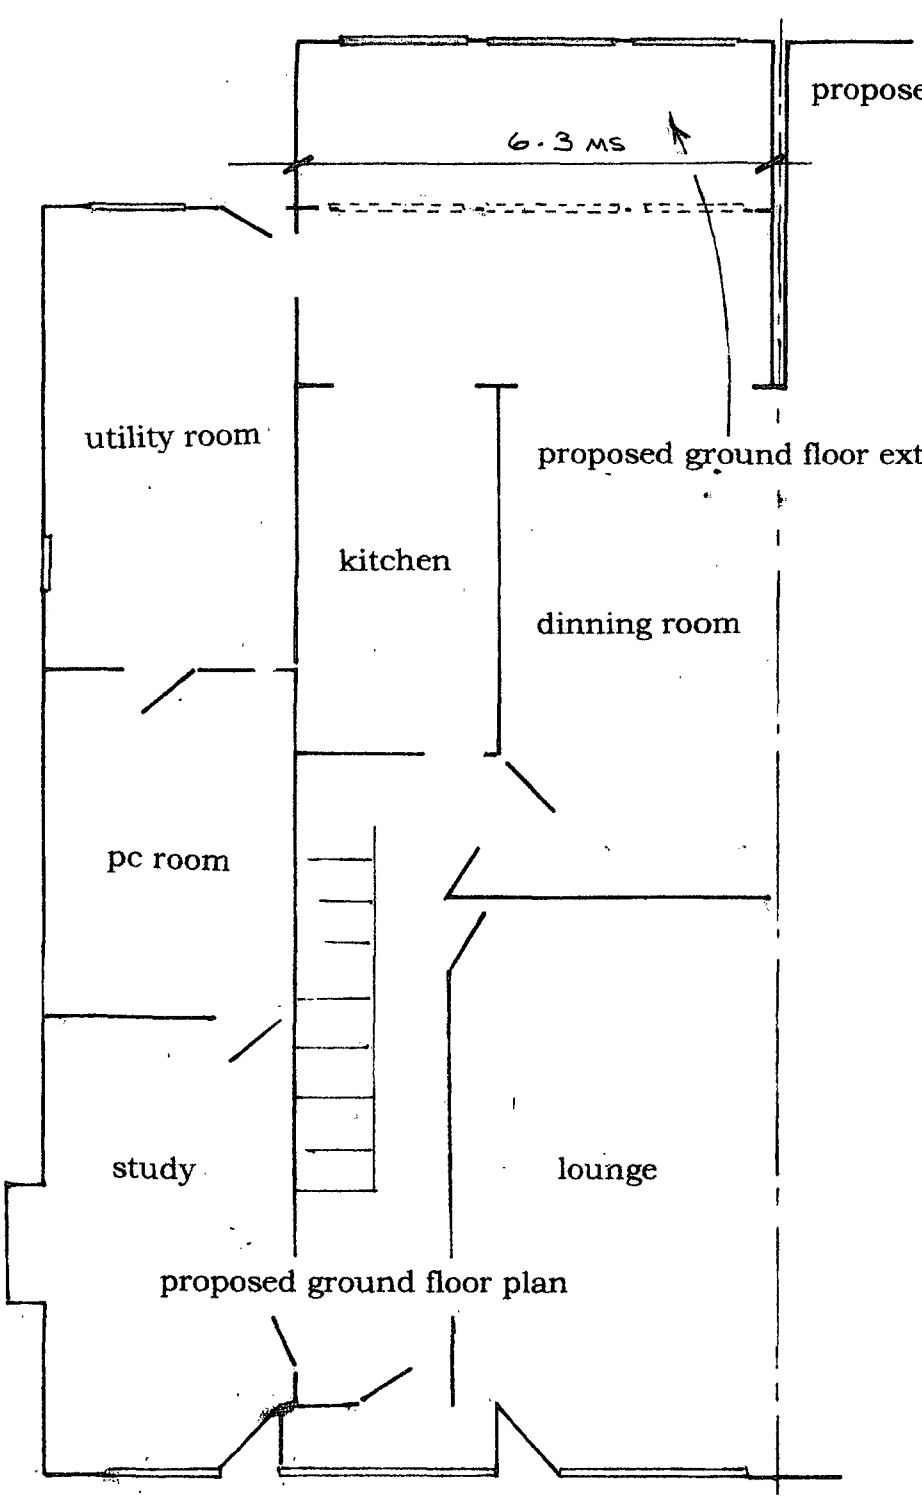

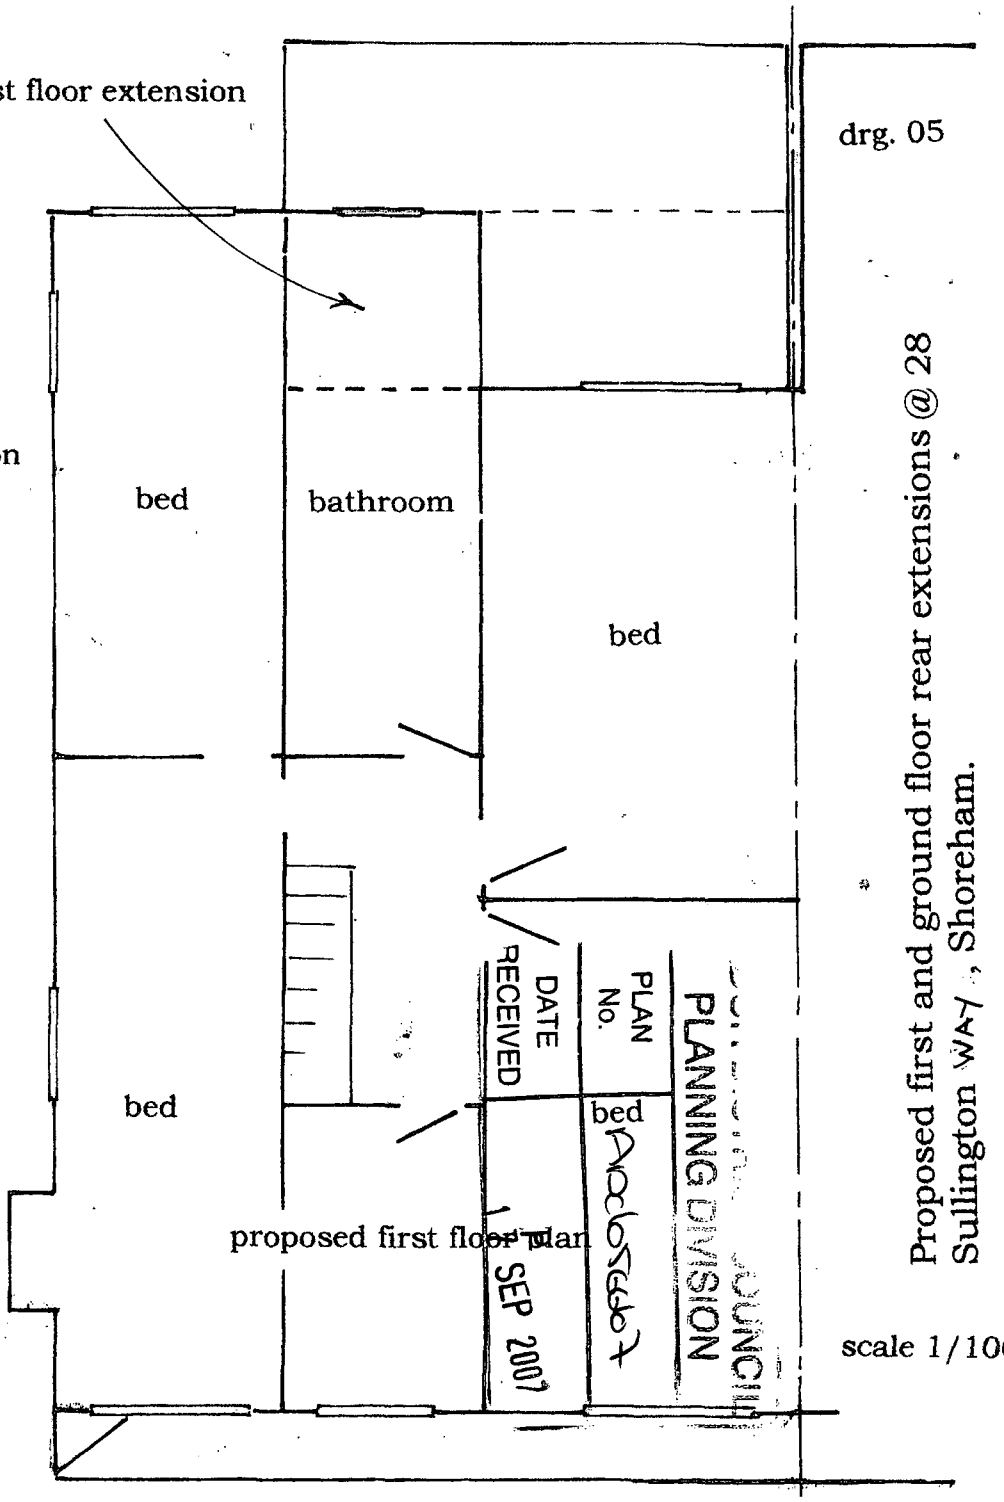

drg. 05

Proposed first and ground floor rear extensions @ 28 Sullington Way, Shoreham.

scale 1/100