196 Old Shoreham Road
Shoreham by Sea BN43 5TE

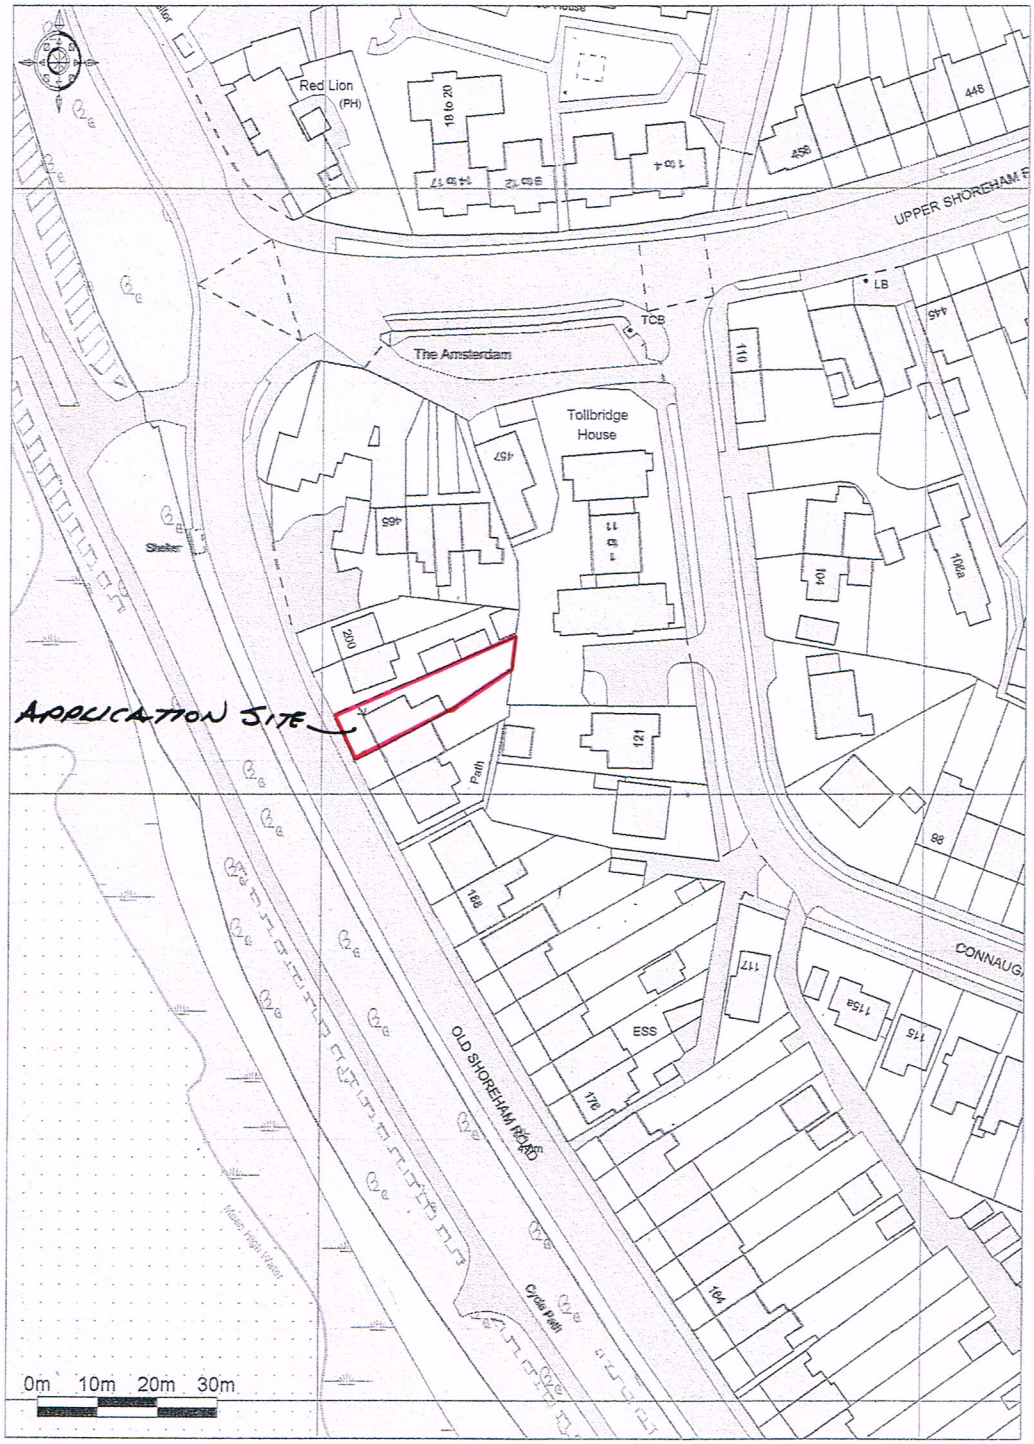

Promap®
© LANDMARK INFORMATION GROUP

Ordnance Survey © Crown Copyright 2017. All rights reserved.
Licence number 100022432. Plotted Scale - 1:1250