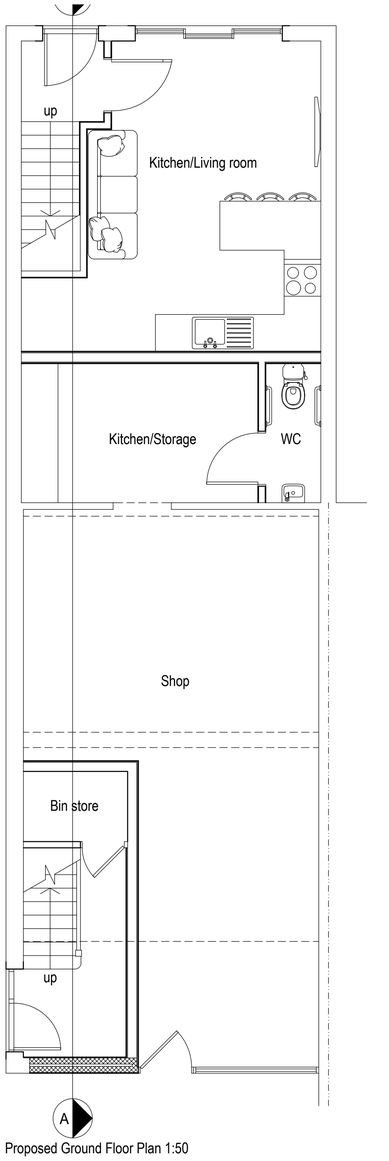

Proposed Ground Floor Plan 1:50

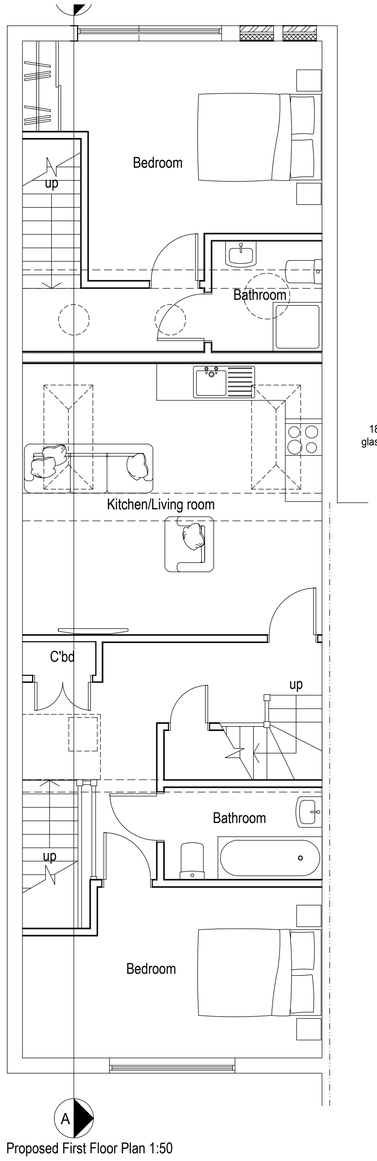

Proposed First Floor Plan 1:50

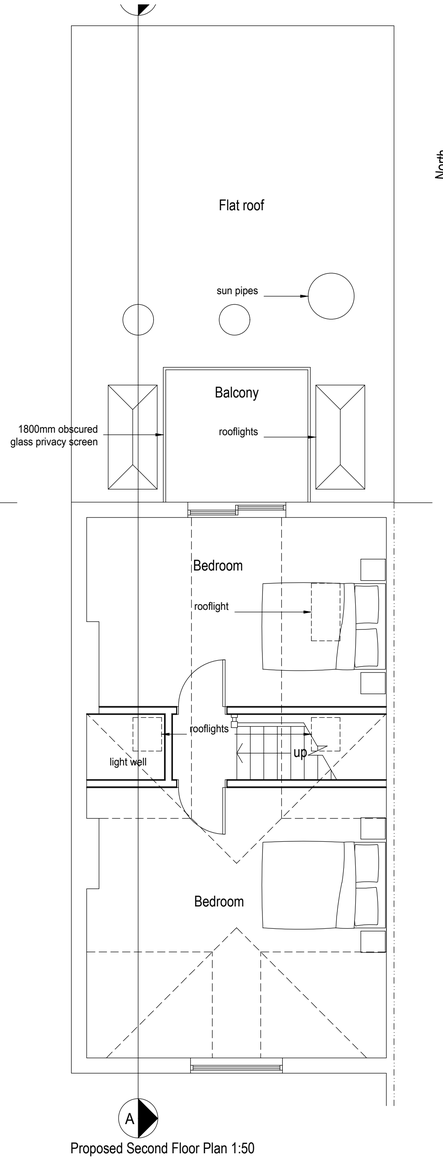

Proposed Second Floor Plan 1:50

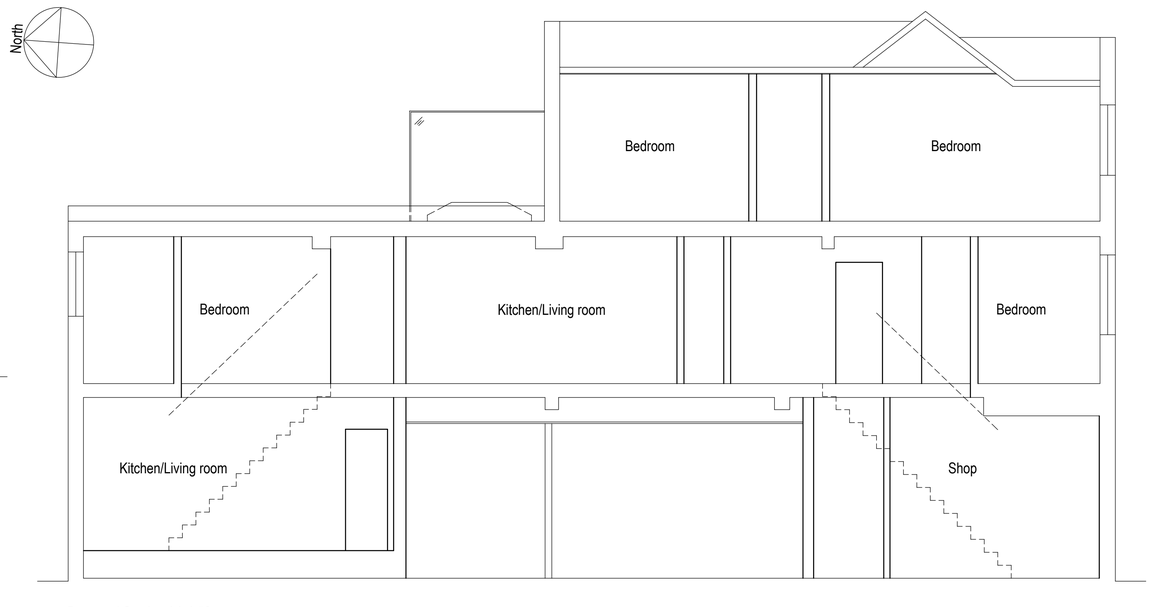

Proposed Section AA 1:50

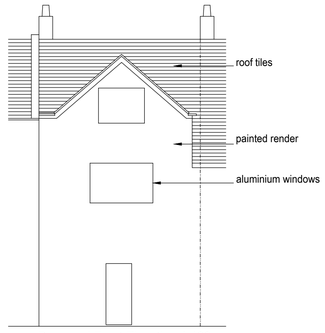

Proposed Front Elevation 1:100

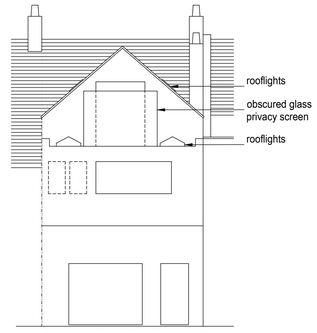

Proposed Rear Elevation 1:100

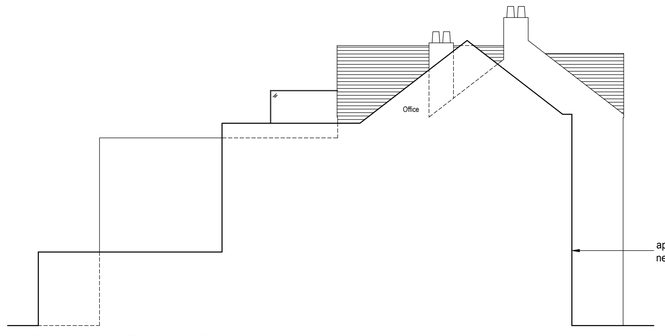

Proposed North Elevation 1:100

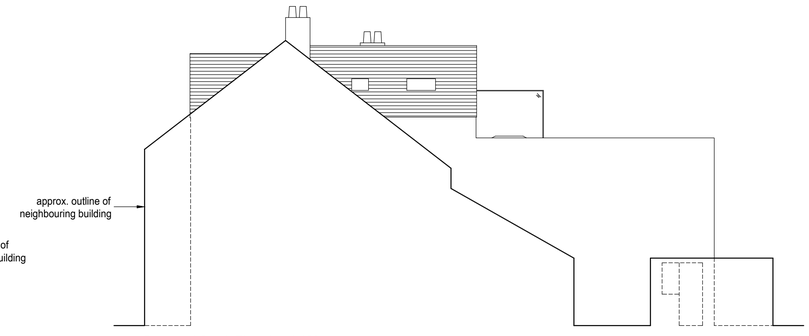

Proposed South Elevation 1:100

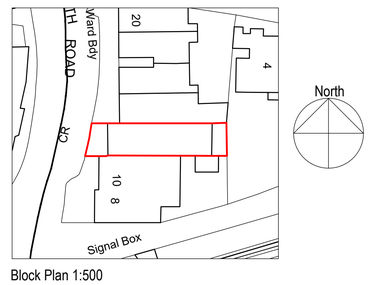

Block Plan 1:500

1:500 0 10 20 30 40 50m

1:100 0 1 2 3 4 5 6 7 8 9 10m

1:50 0 1 2 3 4 5 6 7 8 9 10m

revA 02/04/2019 amended annotation to elevations amendments

bpm Architectural Services Ltd.

client: Lea Daniel

project: 12 North Road
Lancing
BN15 9AE

project ref: 2120 Drawing No. 02A

drawing title: Proposed Plans, Section and Elevations

drawn by: S R Thomas

date: Feb 19 scale: 1:50/100@ A1

www.bpmnet.co.uk
info@bpmnet.co.uk

Do not scale off drawing, check all dimensions on site before all work is commenced

All goods materials workmanship to conform with current building regs BSS and COP's