DO NOT SCALE FROM THIS DRAWING



South Elevation

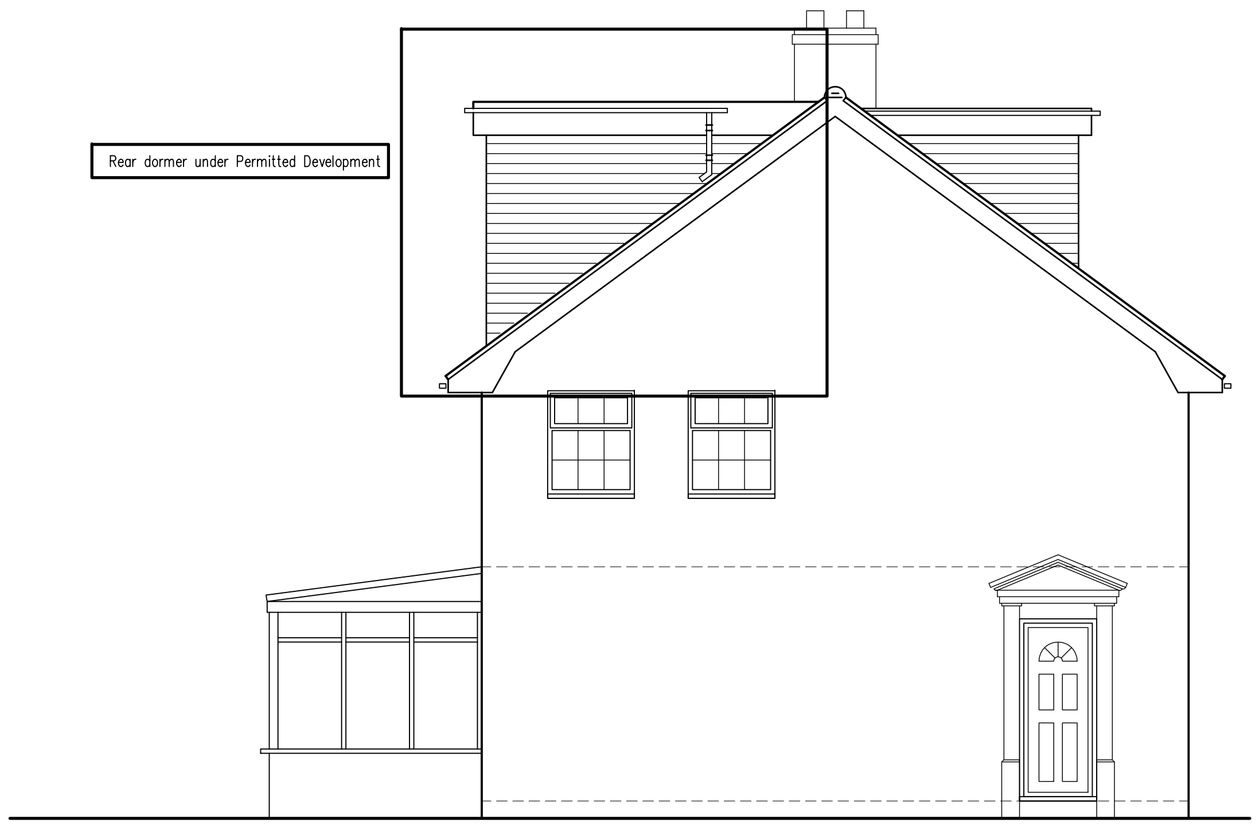

West Elevation

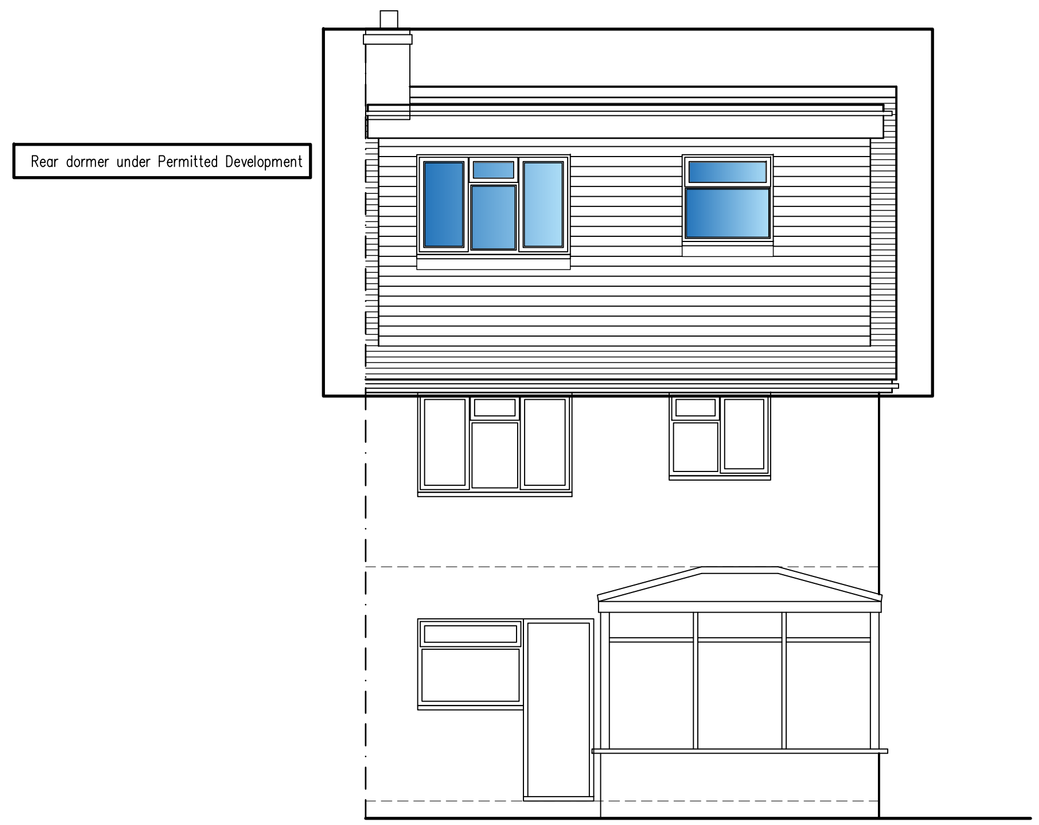

North Elevation

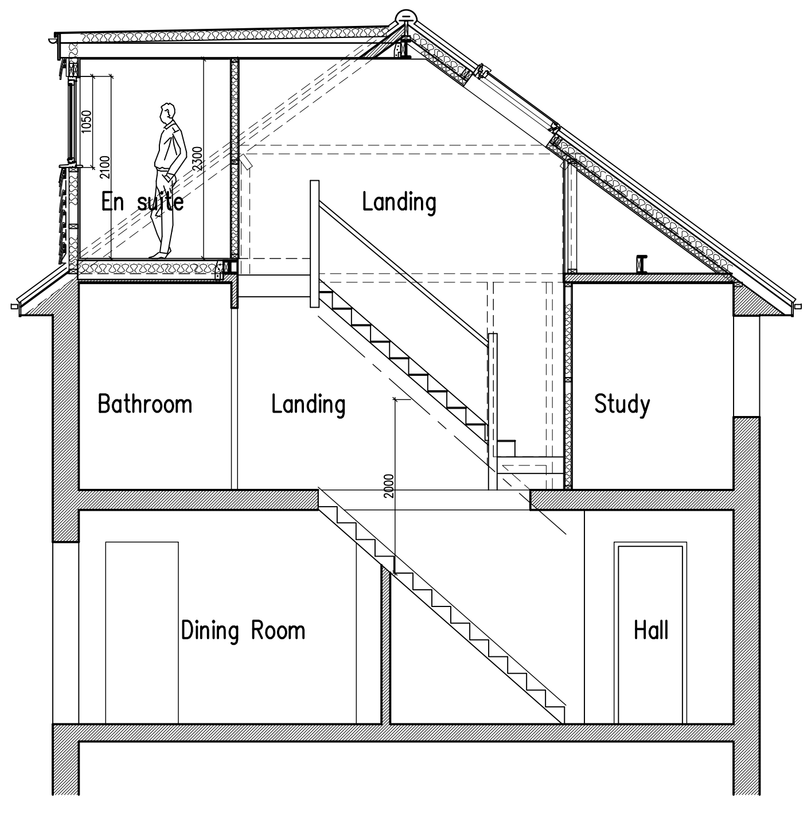

Section A-A

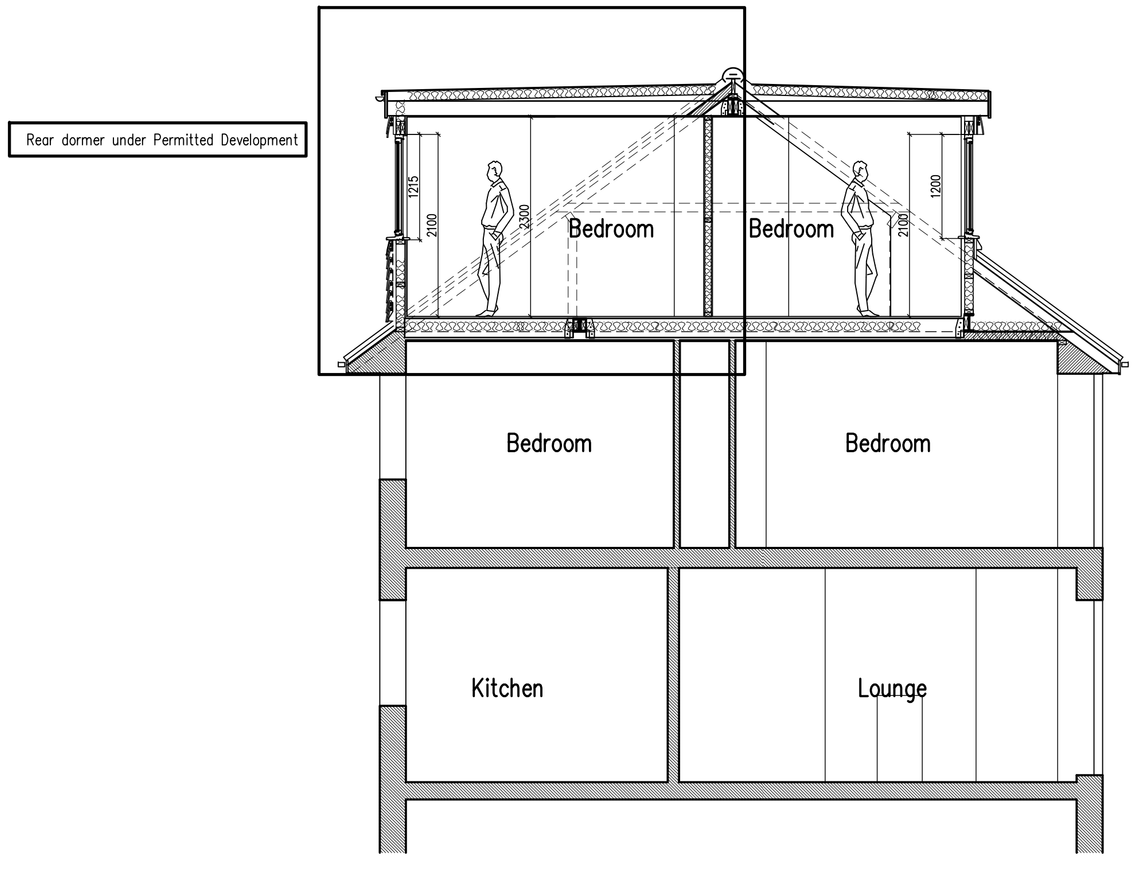

Section B-B

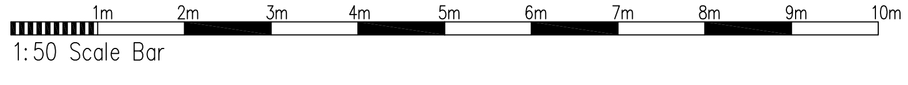

Proposed Conversion Of Roof Space at: 120 Greenacres, Shoreham-By-Sea, West Sussex

rja Planning & Building Consultants Ltd.
9 Sea Spray Avenue
Shoreham-By-Sea
West Sussex BN43 5PR
t: 01273 467297 mob: 07971 375739
e: rex@rjapbc.co.uk web: www.rjapbc.co.uk

Chartered Institute of Architectural Technologists

PROJECT: 120 Greenacres, Shoreham-By-Sea
DRAWING TITLE: Proposed Elevations
CLIENT: Dr and Mrs J. Baldwin-Snow
DWG NO: 23944-02
REVISION:
SCALE: 1:50
DATE: 18.08.23
DRAWN: rex