DO NOT SCALE FROM THIS DRAWING

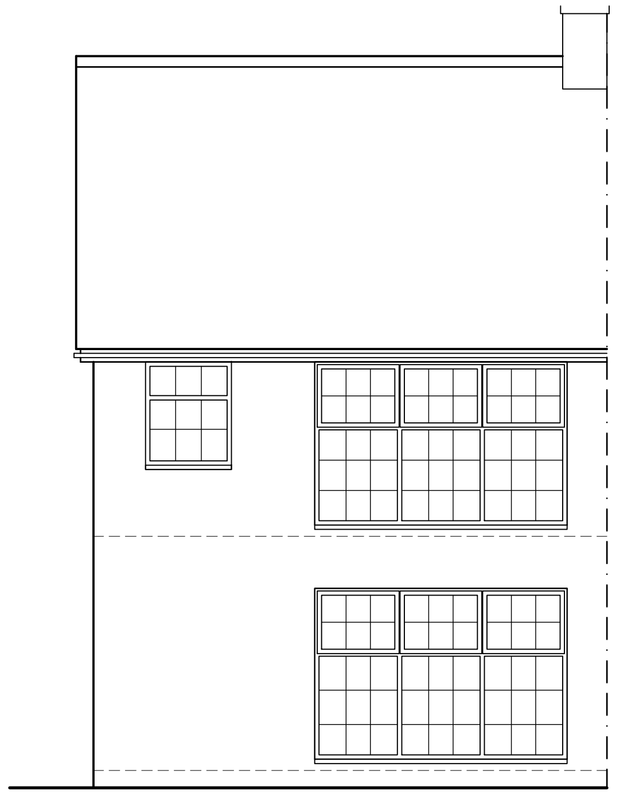

South Elevation

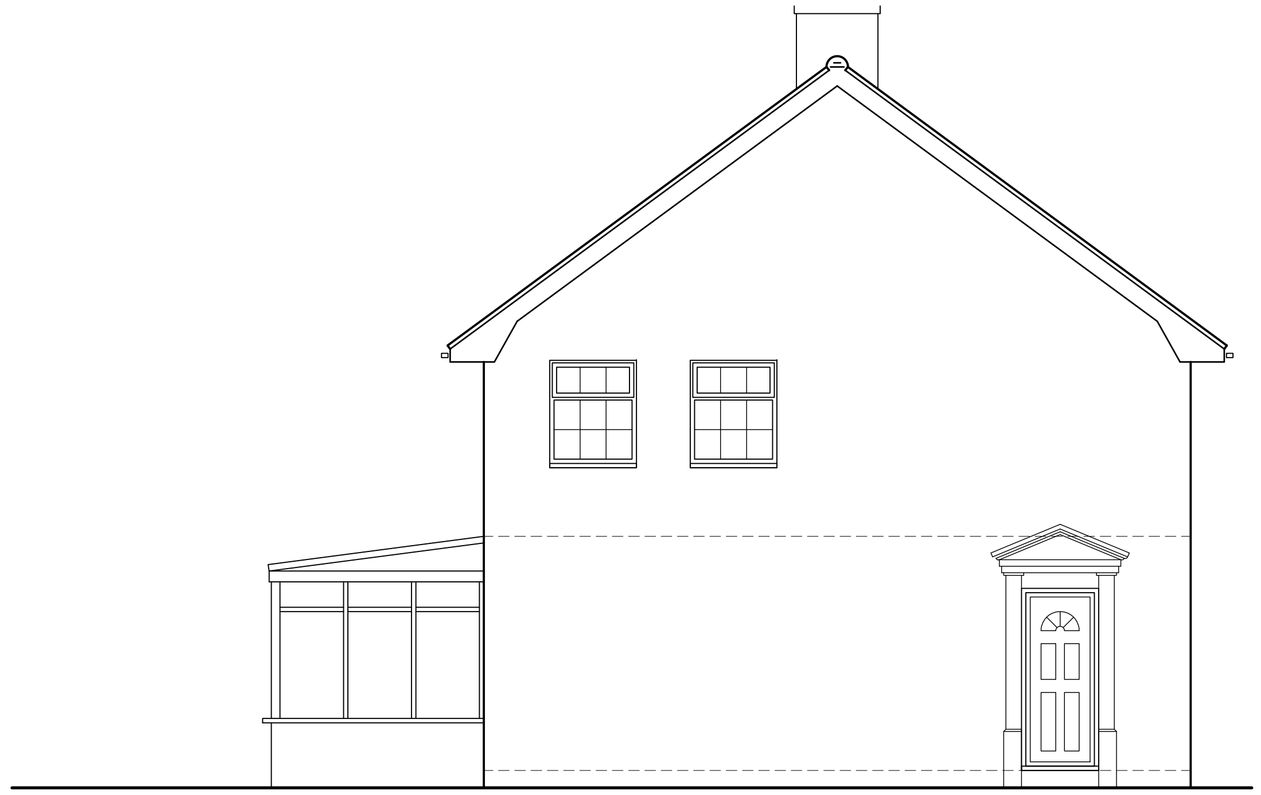

West Elevation



North Elevation

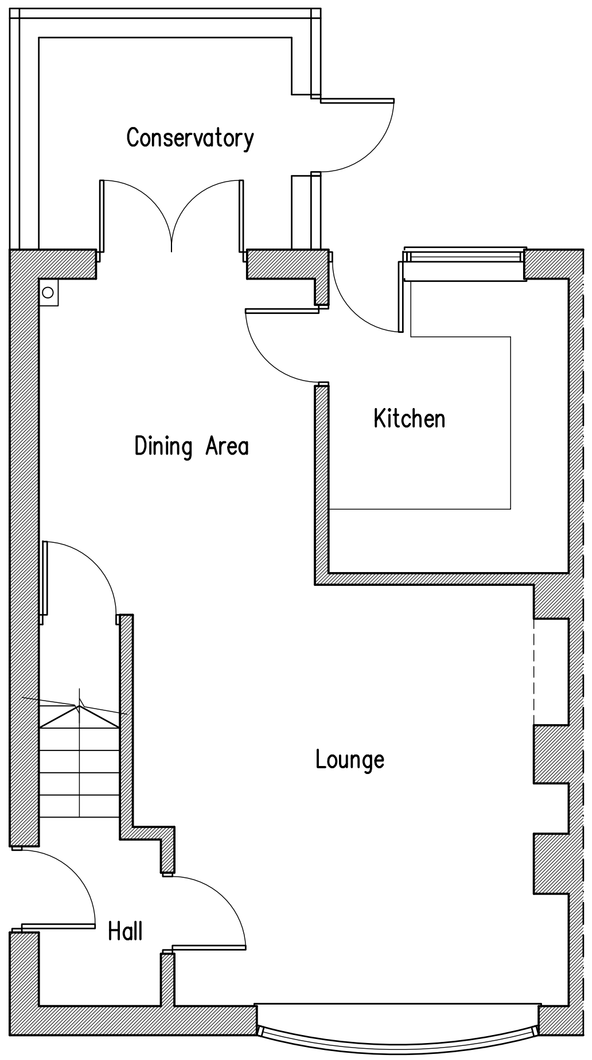

Ground Floor Plan

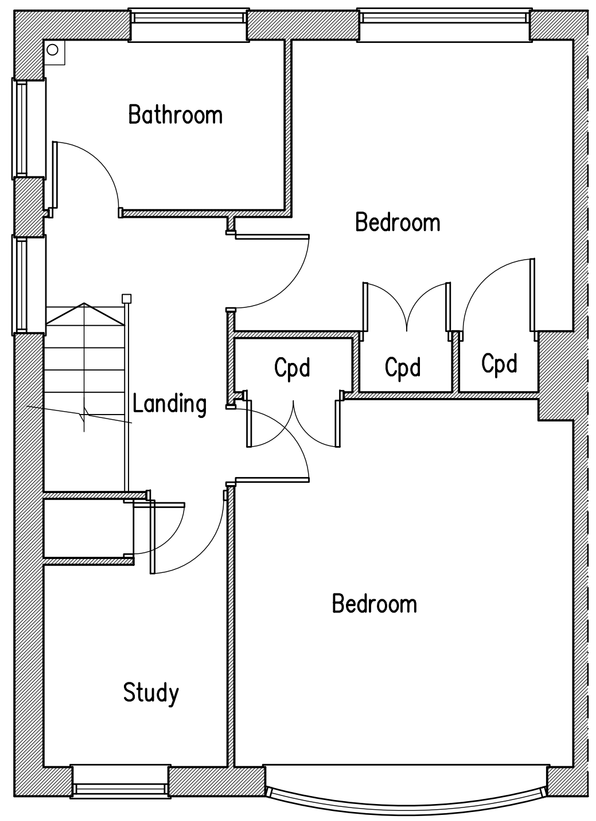

First Floor Plan

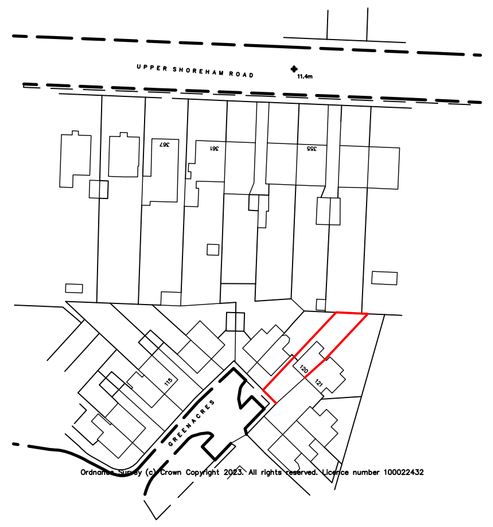

Location Plan 1:1250

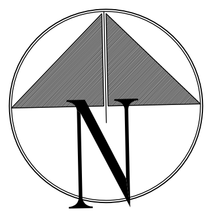



Block Plan 1:500

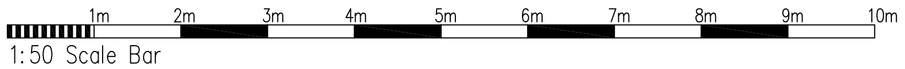

1:50 Scale Bar

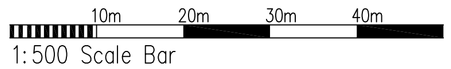

1:500 Scale Bar

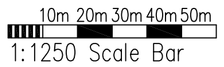

1:1250 Scale Bar

Proposed Conversion Of Roof Space at: 120 Greenacres, Shoreham-By-Sea, West Sussex

rja Planning & Building Consultants Ltd.
9 Sea Spray Avenue
Shoreham-By-Sea
West Sussex BN43 5PR
t: 01273 467297 mob: 07971 375739
e: rex@rjapbc.co.uk web: www.rjapbc.co.uk

Chartered Institute of Architectural Technologists

PROJECT: 120 Greenacres, Shoreham-By-Sea			
DRAWING TITLE: Existing Floor Plans & Elevations. Block & Location Plans			
CLIENT: Dr and Mrs J. Baldwin-Snow	DWG NO: 23944-03	REVISION: A	
SCALE: 1:50, 1:500, 1:1250	DATE: 18.08.23	DRAWN: rex	