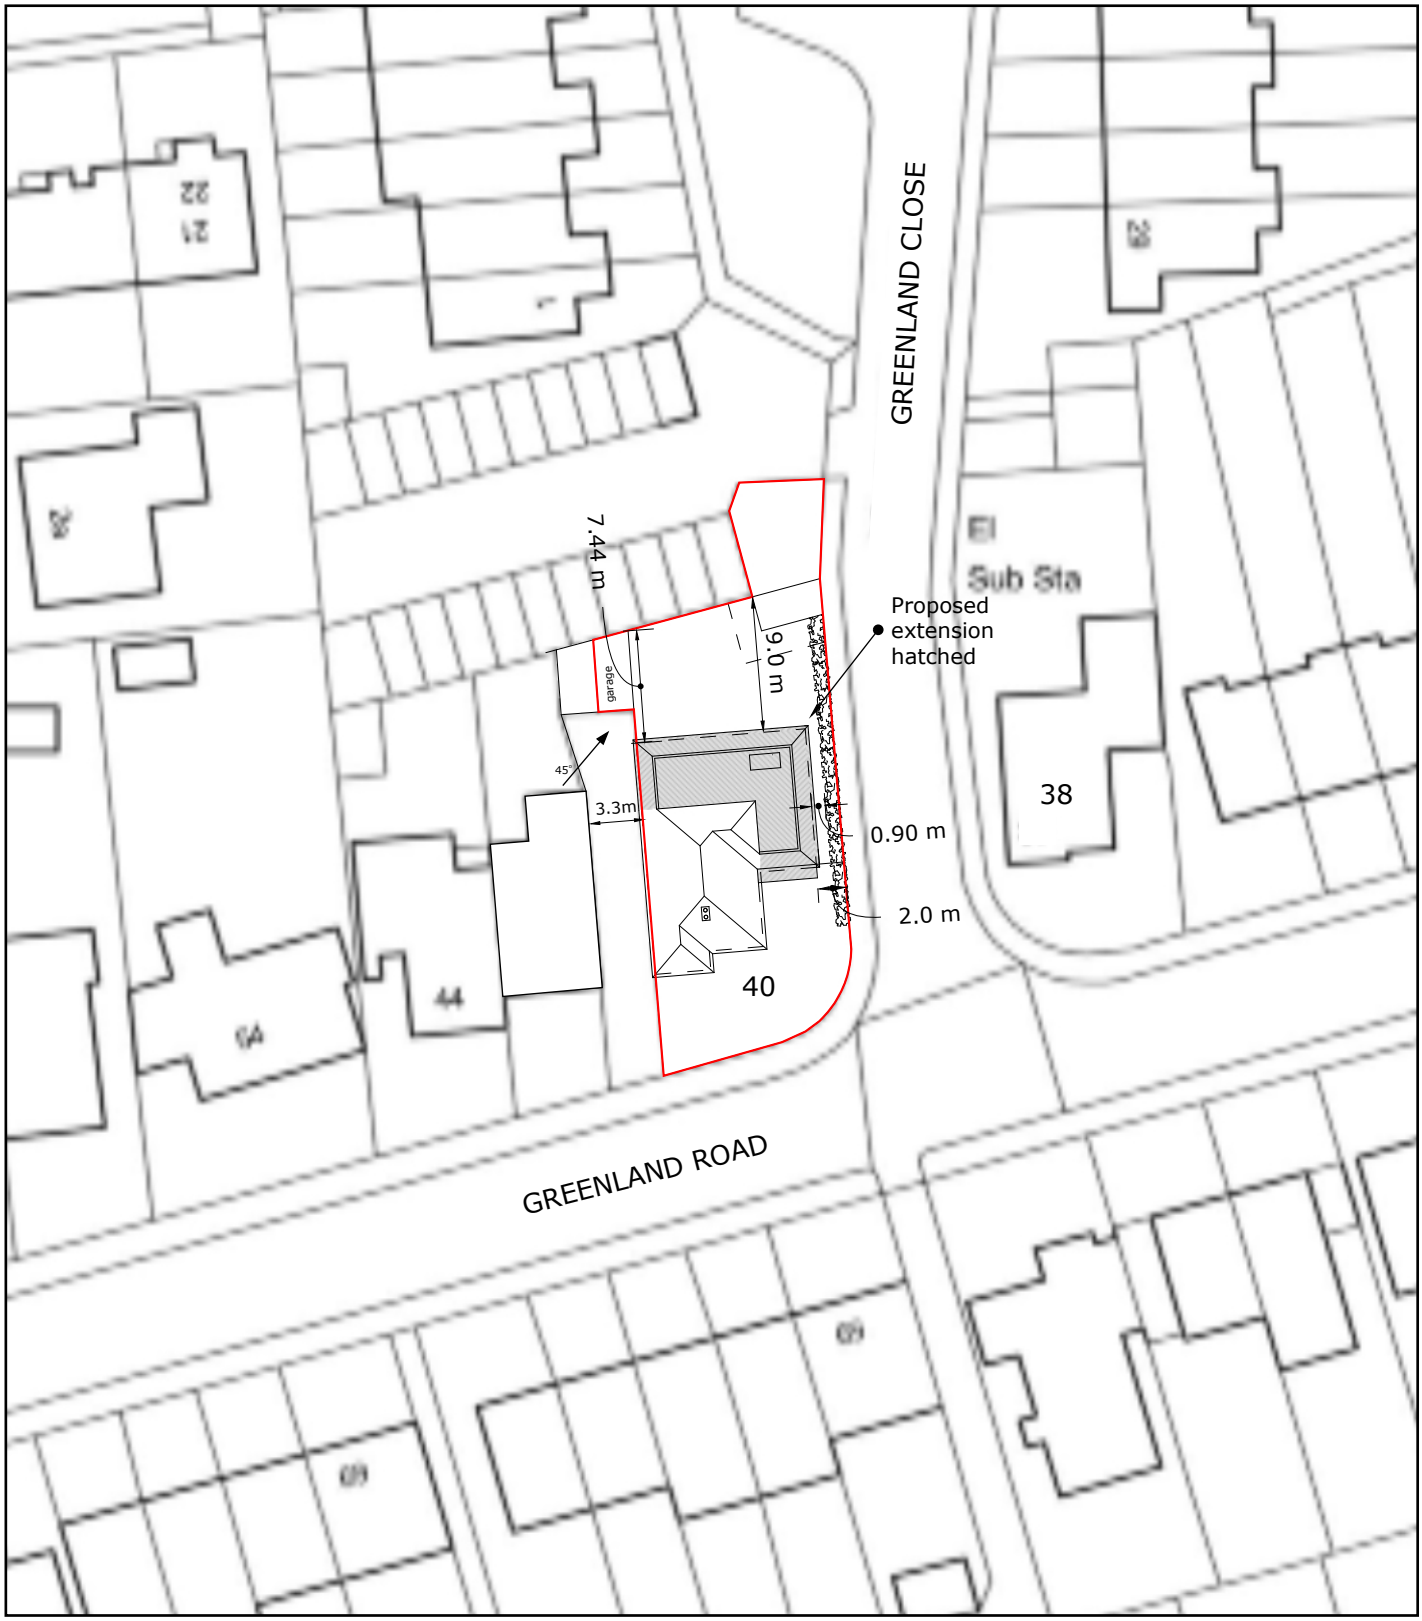


PROPOSED EXTENSION:
40 GREENLAND ROAD,
WORTHING,
WEST SUSSEX,
BN13 2RW

0 5 10 15 20 25m

SCALE BAR 1:500 @ A4

DRWG: BLOCK PLAN
SCALE: 1:500 @ A4 PAPER SIZE
DATE: 20/11/2024
DRWG No: DS/GREENLAND/04 rev I

NORTH