
EXISTING ELEVATIONS

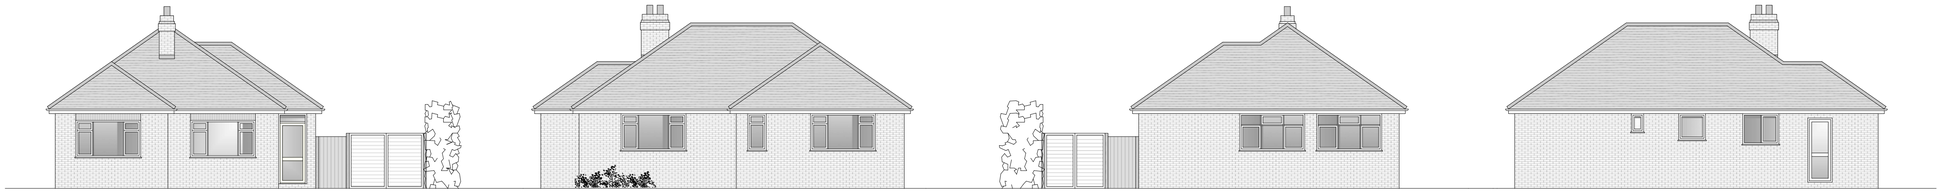


FRONT (SOUTH)

SIDE (EAST)


REAR (NORTH)

SIDE (WEST)

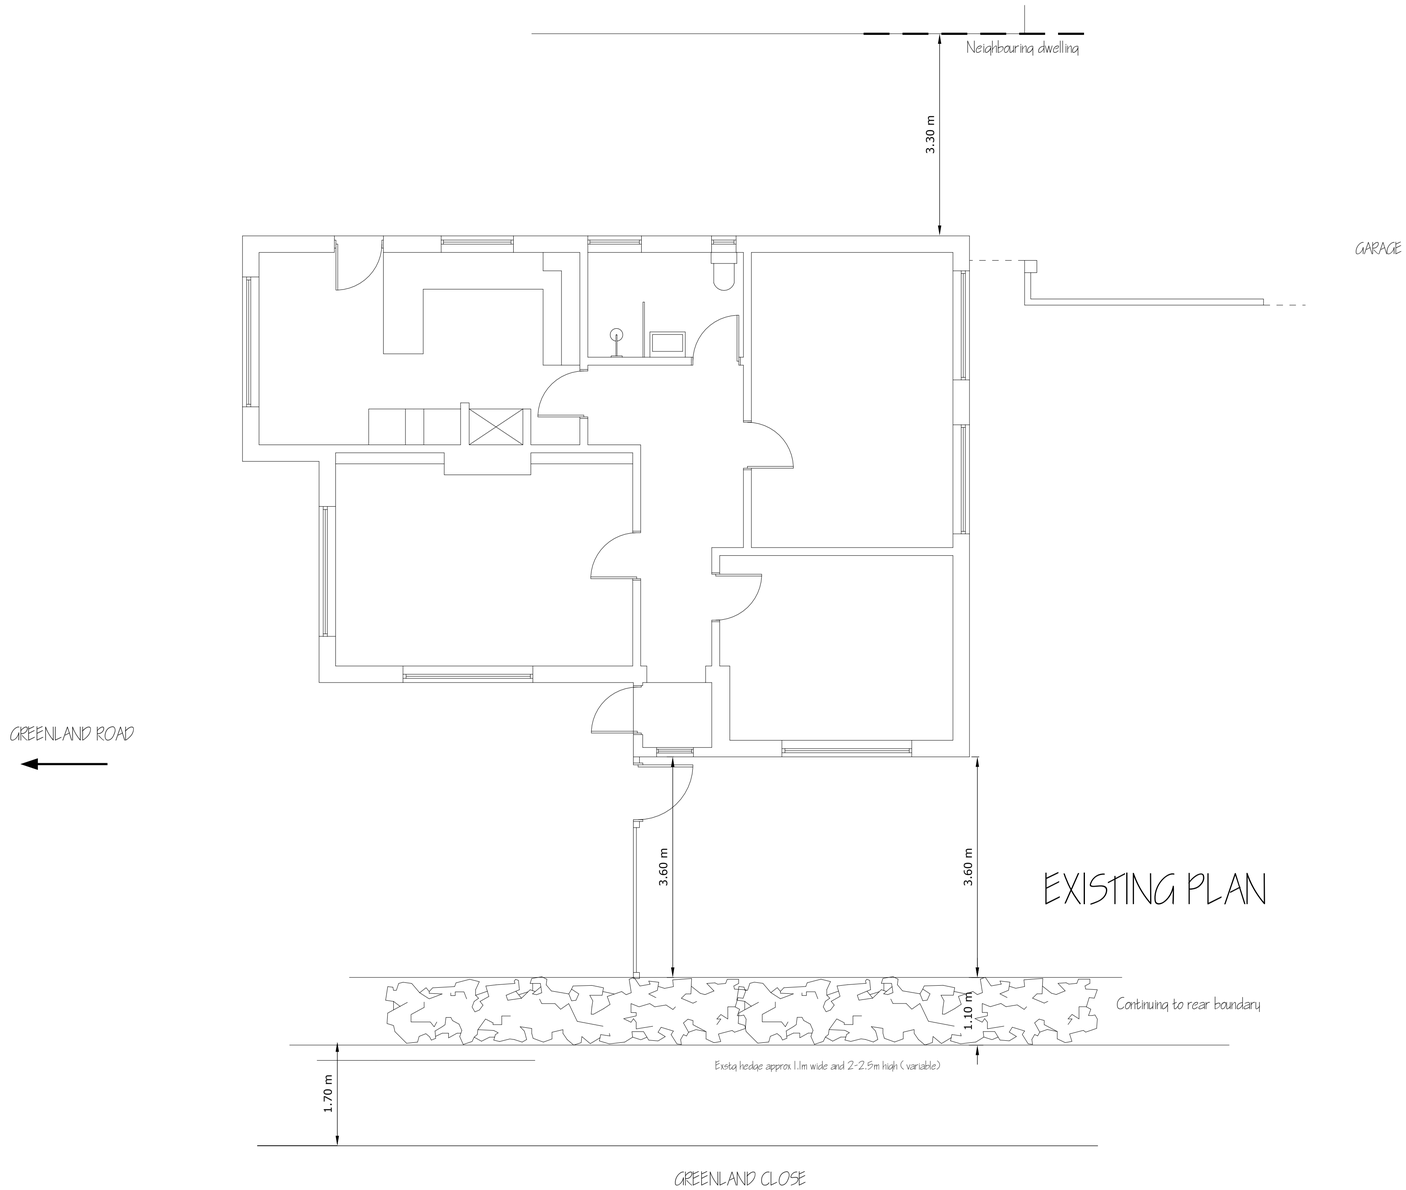

EXISTING PLAN

ROOF PLAN 1:100 @ A1

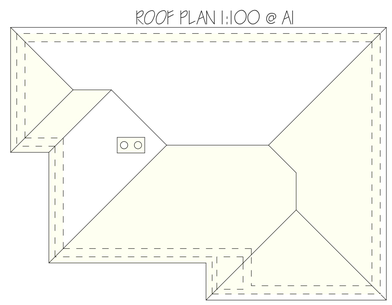

NORTH

deadspace DESIGNS

PROPOSED REAR/ SIDE EXTENSION at 40 Greenland Road, Worthing, West Sussex, BN13 2RW

DRAWING: EXISTING PLANS AND ELEVATIONS SCALE: PLAN 1:50 , ELEVATIONS 1:100 (PRINT @ A1 ONLY) DATE: 20/ 11/ 2024 DRWG No: DS/ GREENLAND/ 01 rev 1

1:50 @ A1 paper size 0 1 2 3m

1:100 @ A1 paper size 0 1 2 3 4 5m