
PROPOSED ELEVATIONS

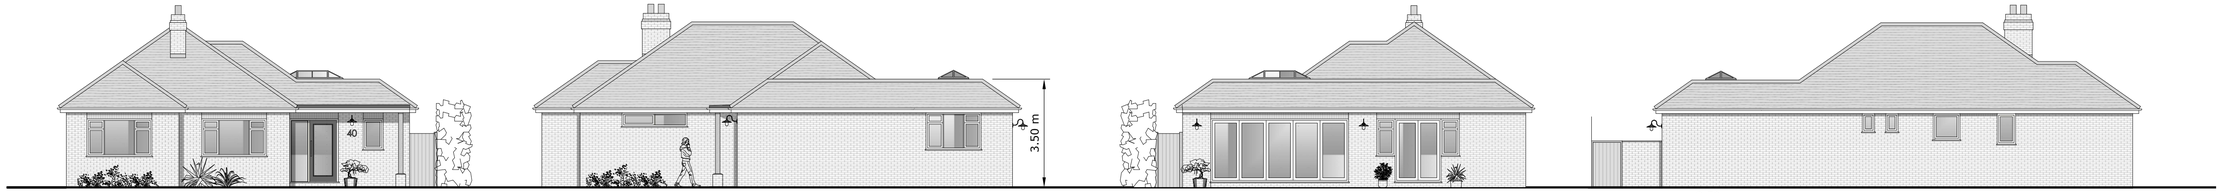


FRONT (SOUTH)


SIDE (EAST)

REAR (NORTH)

SIDE (WEST)

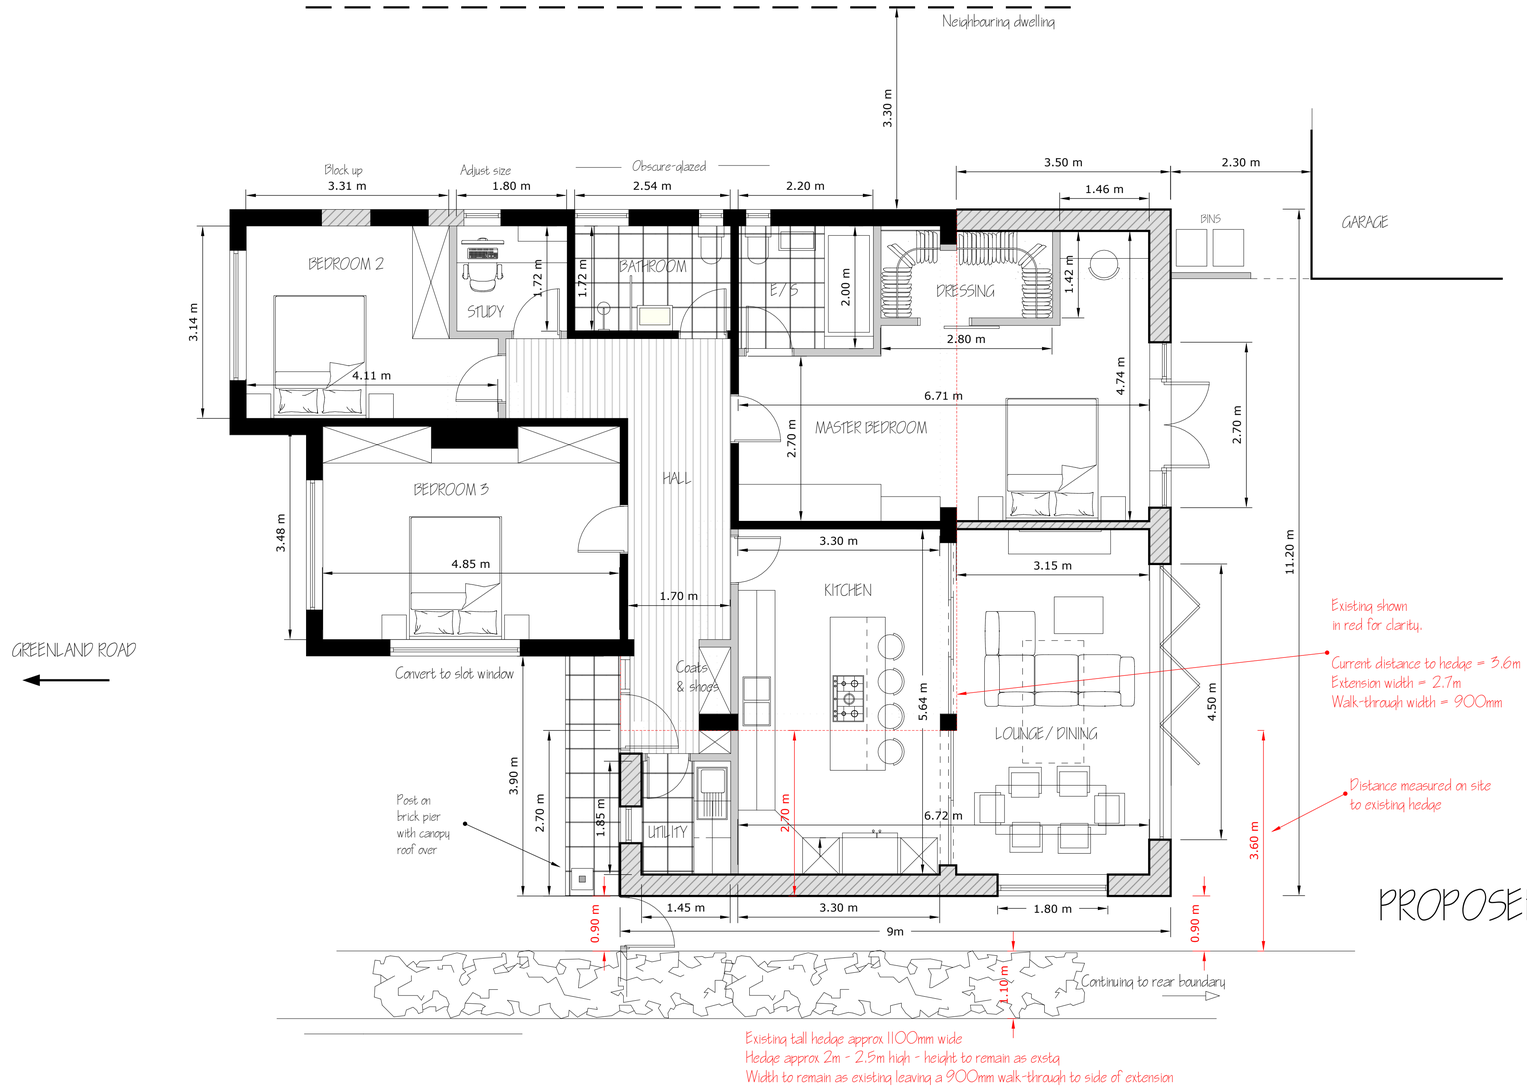

ROOF PLAN 1:100 @ A1

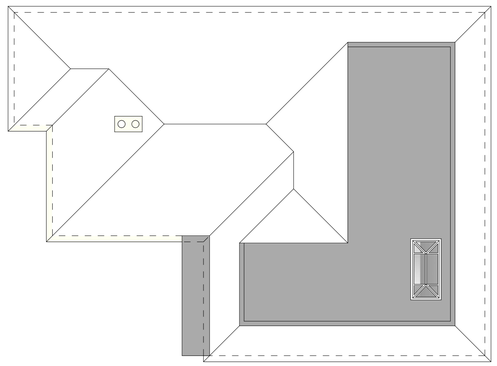

PROPOSED PLAN

NORTH

MATERIALS:
TIMBER POST ON BRICK PIER
FACE BRICK ELEVATIONS TO MATCH EXISTING
WHITE SOFFITS/ FACIAS TO MATCH EXISTING
WHITE RAINWATER GOODS TO MATCH EXISTING
ALL NEW ROOF TILING TO MATCH EXISTING TILE
WINDOWS/ DOORS - WHITE UPVC TO MATCH EXISTING
FLAT ROOF AREAS - GREY GRP

deadspace DESIGNS

PROPOSED REAR/ SIDE EXTENSION at 40 Greenland Road, Worthing, West Sussex, BN13 2RW

DRAWING: PROPOSED PLANS AND ELEVATIONS

SCALE: PLAN 1:50 . ELEVATIONS 1:100 (PRINT @ A1 ONLY)

DATE: 25/ 09/ 2024

DRWG No: DS/ GREENLAND/ 02 rev I

1:50 @ A1 paper size 0 1 2 3m

1:100 @ A1 paper size 0 1 2 3 4 5m