
DESIGN CONSTRUCTION GUIDANCE - FIGURE B.1

ILLUSTRATION OF THE PERMITTED LOCATIONS OF ADOPTABLE SEWERS AND LATERAL DRAINS IN PROXIMITY TO BUILDINGS


NOT TO SCALE

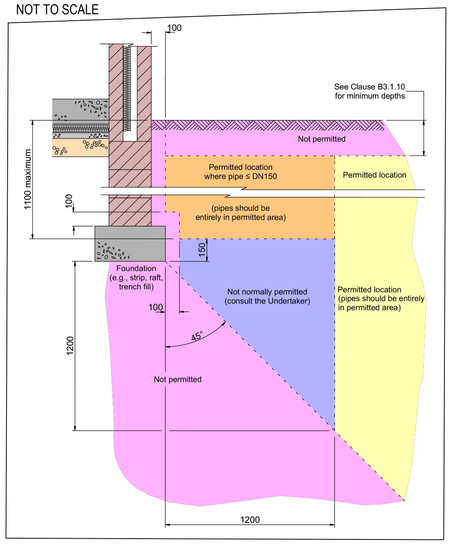


DESIGN CONSTRUCTION GUIDANCE - FIGURE B.2

ILLUSTRATION OF THE PERMITTED LOCATIONS OF SMALL DIAMETER ADOPTABLE SEWERS AND LATERAL DRAINS BETWEEN BUILDINGS

NOT TO SCALE

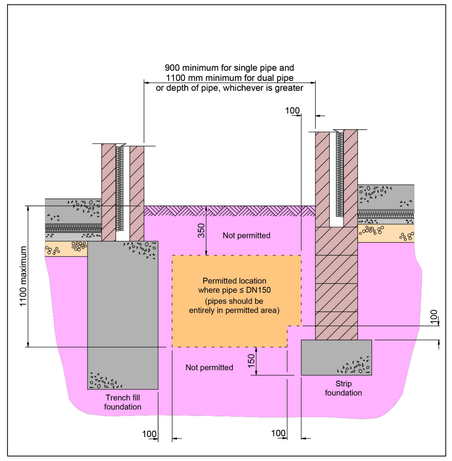

IN ABEYANCE PENDING FURTHER DESIGN FROM WAVIN. VERTICAL ACCESS DETAIL TO BE CONFIRMED WITH DETAILED DESIGN OF THE TANK

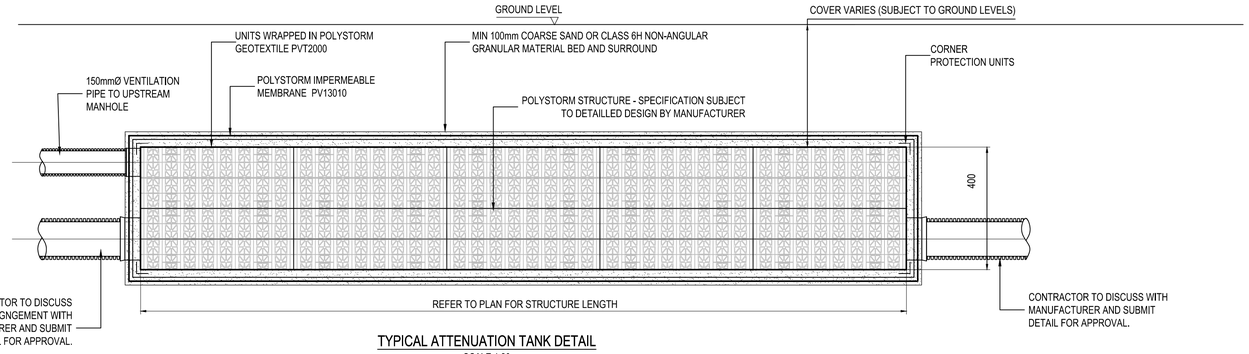

TYPICAL ATTENUATION TANK DETAIL

SCALE 1:20

FIGURE DETAILS ON THIS SHEET ARE TAKEN FROM SEWERAGE SECTOR GUIDANCE APPENDIX C - DRAINAGE CONSTRUCTION GUIDANCE. REFER TITLEBLOCK NOTE 4.

NOTE:
UNTIL TECHNICAL APPROVAL HAS BEEN OBTAINED FROM THE RELEVANT LOCAL AUTHORITIES OR STATUTORY BODIES, IT SHOULD BE UNDERSTOOD THAT ALL DRAWINGS ARE ISSUED AS PRELIMINARY AND NOT FOR CONSTRUCTION. SHOULD THE CONTRACTOR AND / OR EMPLOYER COMMENCE WORK PRIOR TO APPROVAL BEING GIVEN, IT IS ENTIRELY AT THEIR OWN RISK

GENERAL NOTES:

1. DO NOT SCALE FROM THIS DRAWING. ONLY USE FIGURED DIMENSIONS. ANY DISCREPANCIES SHOULD BE REPORTED TO THE ENGINEER
2. THIS DRAWING IS TO BE READ IN CONJUNCTION WITH ALL RELEVANT STRUCTURAL ENGINEER'S DRAWINGS AND DETAILS, THE SPECIFICATION FOR THE WORKS, THE RELEVANT ARCHITECT'S DRAWINGS AND ANY OTHER SPECIALIST'S DRAWINGS
3. CIVIL ENGINEERING DESIGN COMPLETED IN THE ABSENCE OF A COMPLETE COMBINED UTILITIES DESIGN AND DRAWINGS. IT IS ASSUMED THAT UTILITIES WILL BE POSITIONED TO SUIT PROPOSED DRAINAGE LAYOUT
4. PROPOSED BOUNDARY LAYOUT AND DETAILS BY OTHERS.
5. SOFT LANDSCAPING LAYOUT,DETAILS AND SPECIFICATION BY OTHERS

REVISED DRAINAGE STRATEGY	MCG / EC	02.09.24	C02
CONSTRUCTION ISSUE	TP / EC	09.07.24	C01
Revision Details	By / Check	Date	Suffix

Drawing Status: CONSTRUCTION

Client: BOUTIQUE MODERN

Project Name: DANIEL CLOSE

Drawing Title: PROPOSED DRAINAGE DETAILS SHEET 3

Scale at A1: AS SHOWN @ A1	Client Project Number: -
Drawn: DW	BDC Project Number: 23095
Approved: EC	Date: SEP 2023

This document has been prepared in accordance with the scope of Building Design Consultants' appointment with its client and is subject to the terms of that appointment. Building Design Consultants accepts no liability for any use of this document other than by its client and only for the purposes for which it was prepared and provided. Only written dimensions shall be used. © Building Design Consultants Ltd 2018

buildingdesign consultants
Lake View House, Unit 5B - First Floor
Lake Meadows Business Park, Woodbrook Crescent
Billericay, Essex, CM12 0EQ
Telephone 01277 314 455
www.buildingdesignconsultants.co

Drawing Number: 23095-BDC-C-XX-XX-EL-0544 Rev: C02

P:\2023\23095 Daniel Close\2.0 Drawings\2.2 BDC C Drawings\2.2.1 Cad\23095-BDC-C-XX-XX-EL-0541 - Proposed Drainage Details (DAN).dwg