DO NOT SCALE FROM THIS DRAWING

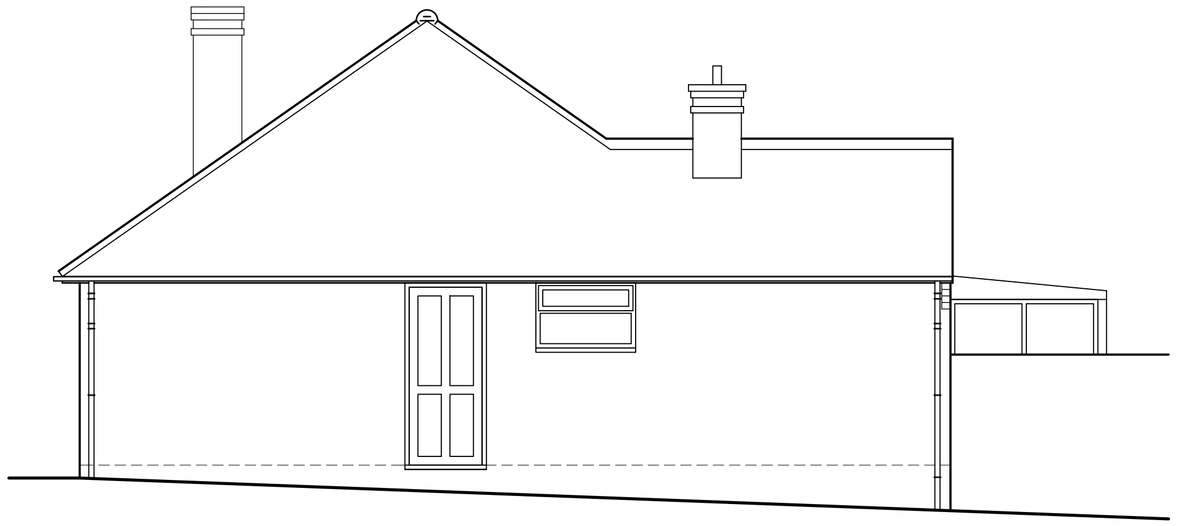

West Elevation

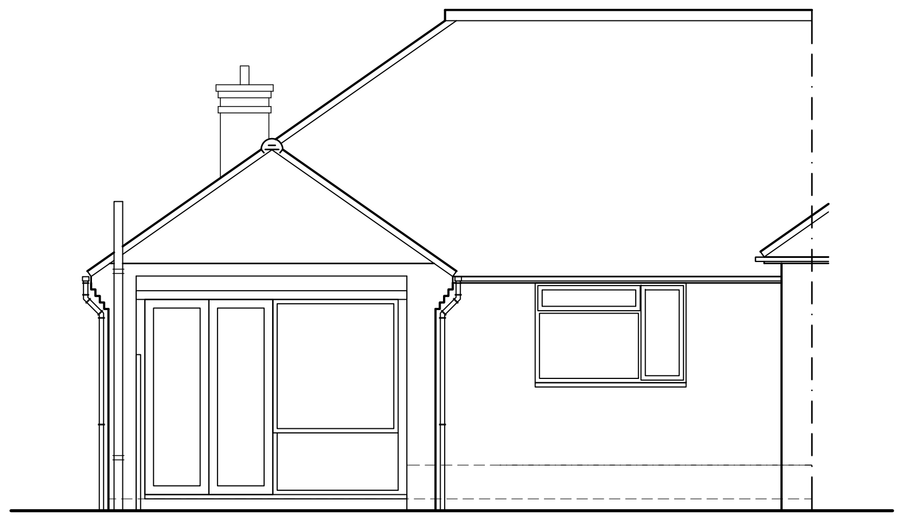

South Elevation

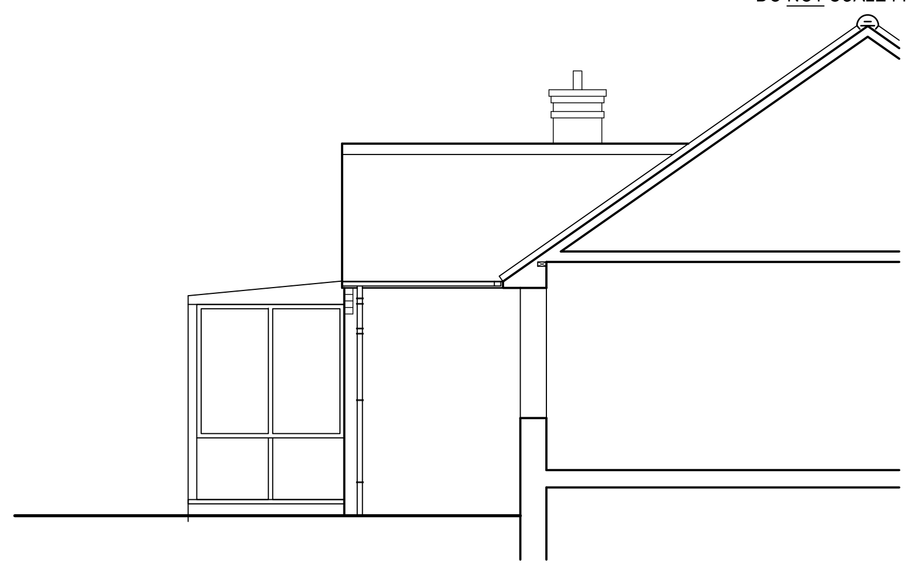

East Elevation

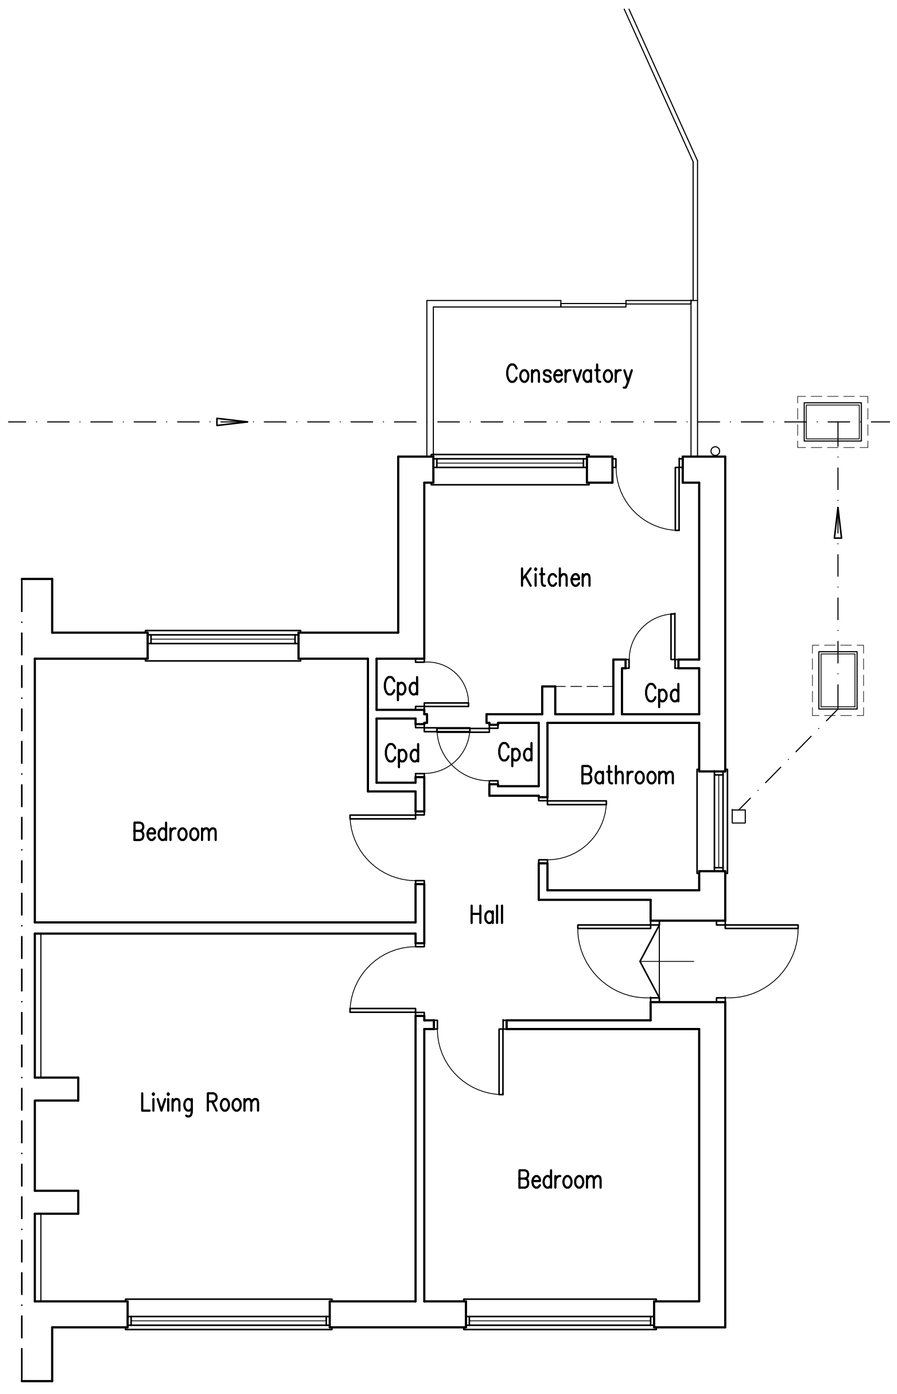

Ground Floor Plan

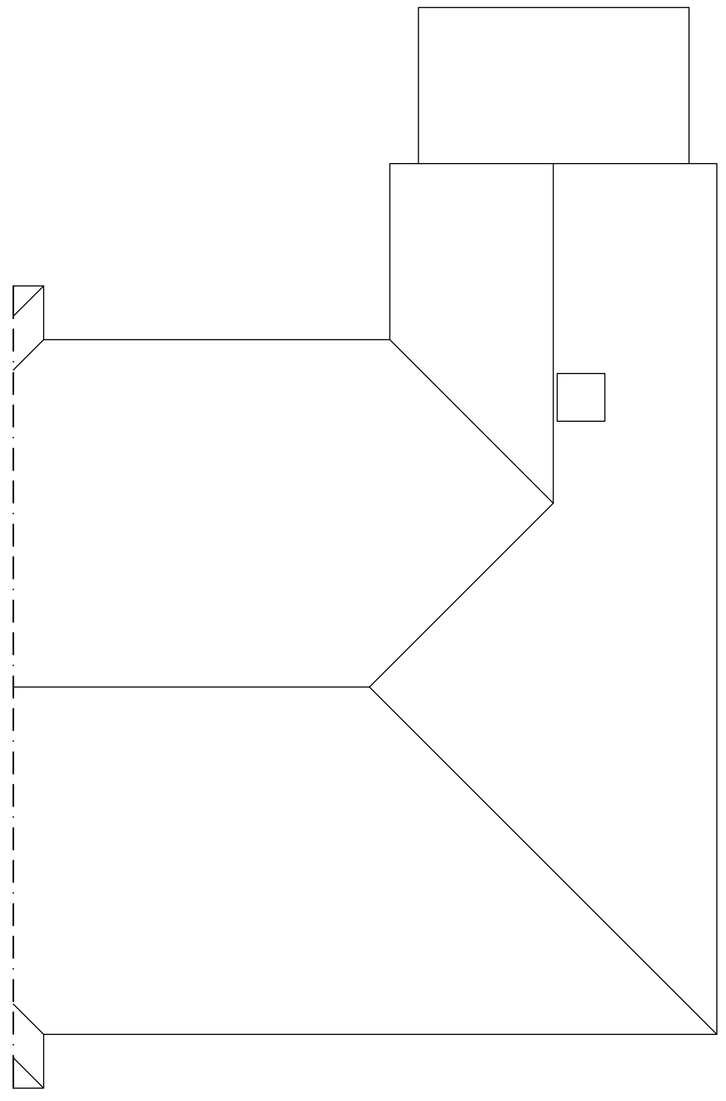

Roof Plan

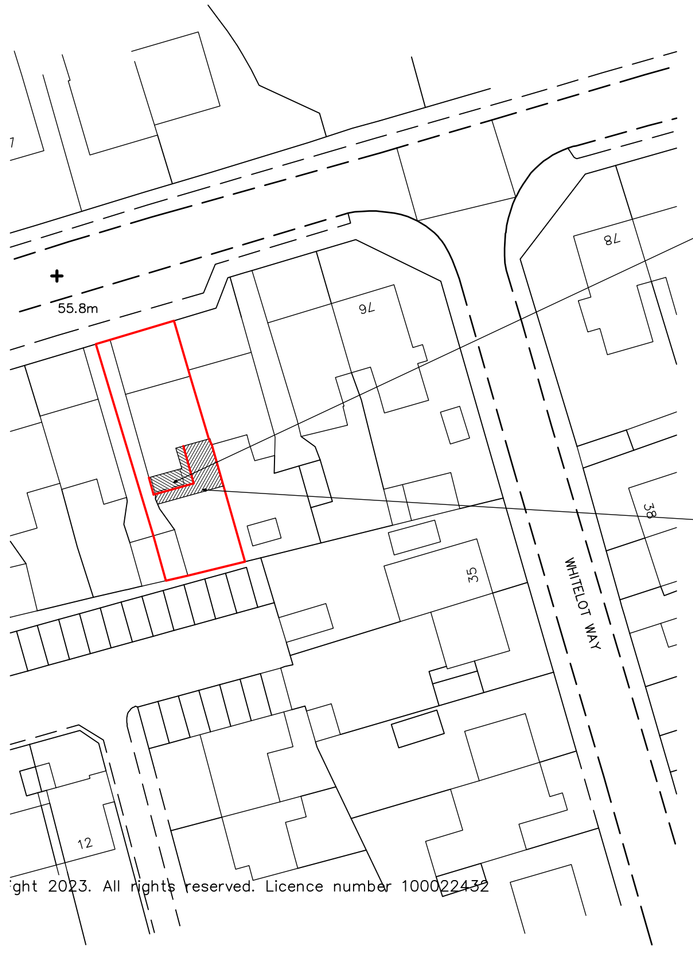

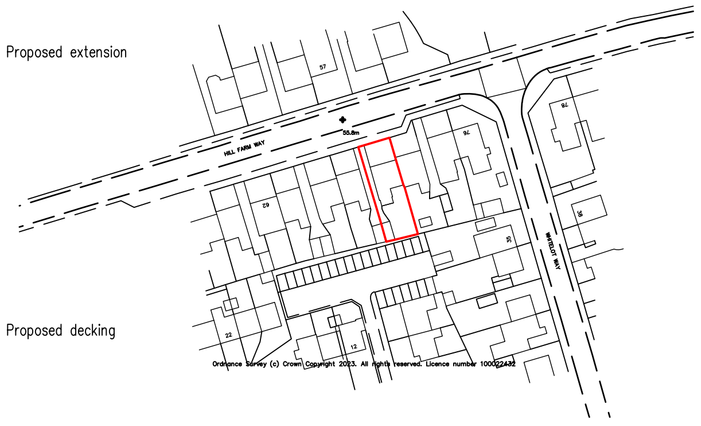

Location Plan 1:1250

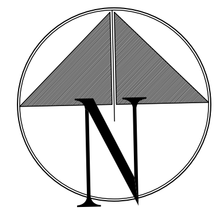

Block Plan 1:500



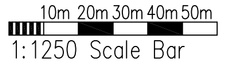

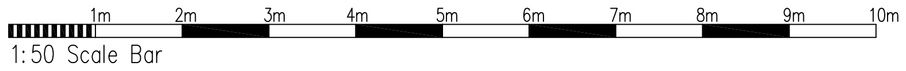

A	18.03.23	Roof plan added

Proposed Single Storey Rear Extension at: 70 Hill Farm Way, Southwick, West Sussex

rja Planning & Building Consultants Ltd.
9 Sea Spray Avenue
Shoreham-By-Sea
West Sussex BN43 5PR
t: 01273 467297 mob: 07971 375739
e: rex@rjapbc.co.uk web: www.rjapbc.co.uk

Chartered Institute of Architectural Technologists

PROJECT: 70 Hill Farm Way, Southwick BN42 4YG

DRAWING TITLE: Existing Floor Plans & Elevations. Block and Location Plans

CLIENT: Mark & Cassie Nicklen

DWG NO: 23918-01

REVISION: A

SCALE: 1:50, 1:500, 1:1250

DATE: 11.01.23

DRAWN: rex