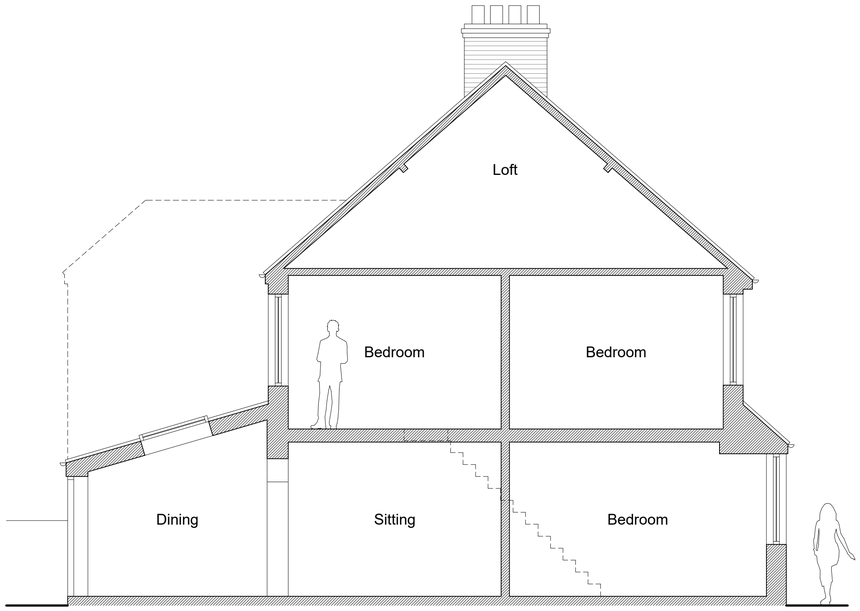

Existing Section A-A 1:50

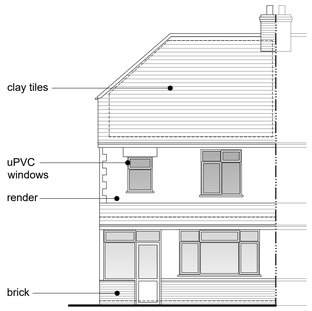

Existing Front Elevation (S) 1:100
SOUTH

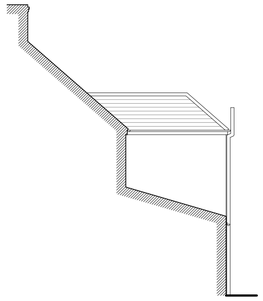

Existing Side Elevation (E) 1:100
EAST



Existing Rear Elevation (N) 1:100
NORTH



Existing Side Elevation (W) 1:100
WEST

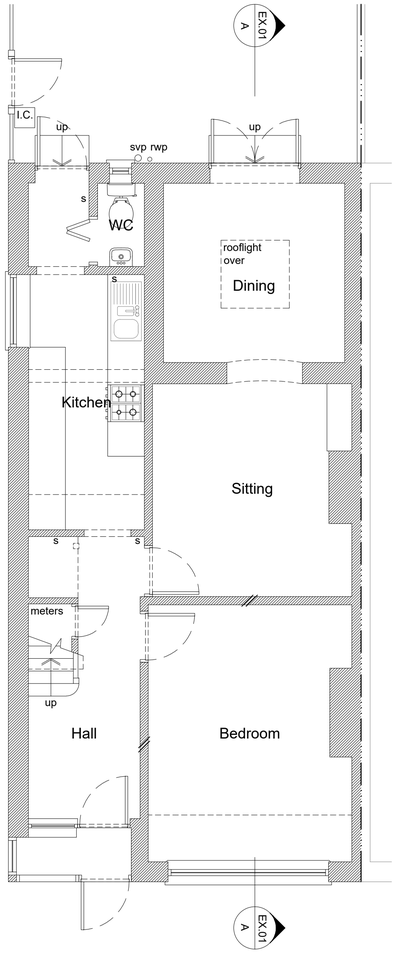

I.C. invert: 790mm

I.C.

I.C.

Existing Ground Floor Plan 1:50

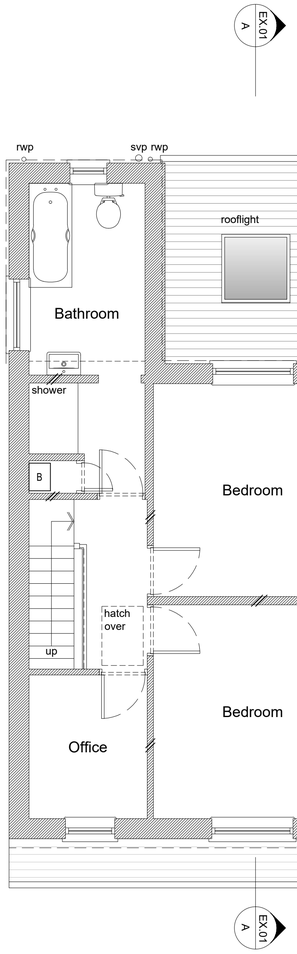

Existing First Floor Plan 1:50

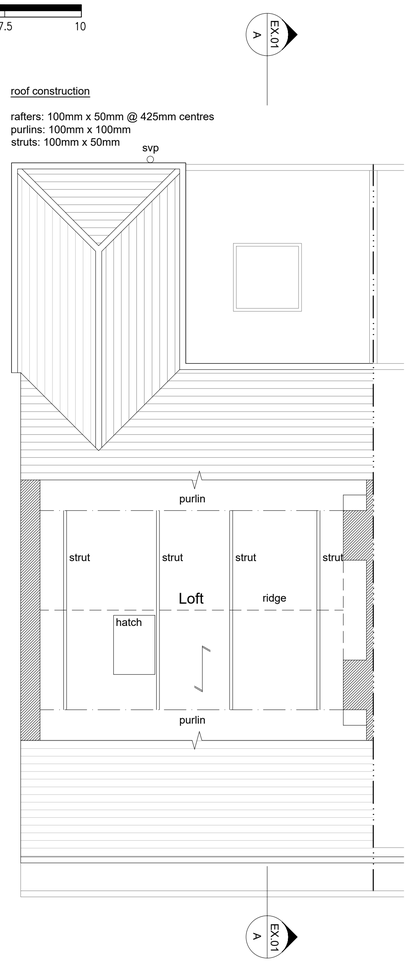

Existing Loft Plan 1:50

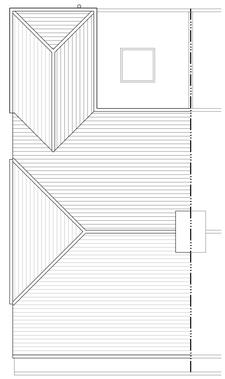

Existing Roof Plan 1:100



Location Plan 1:1250



Site Plan 1:500

0 1 2 3 4 5 6 7 8 9 10
Scale In Metres

0 2.5 5 7.5 10
Scale In Metres

0 25 50 75 100
Scale In Metres

0 10 20 30 40
Scale In Metres

T I M D E A C O N .
a r c h i t e c t
timdeacon.architect@gmail.com

rev.	date	comment
a.	18.01.23	Planning validation revisions.

amendments

client Mr & Mrs Senders
job 65 The Gardens
Southwick
Brighton
BN42 4AP

dwg # 109.EX.01a
dwg title Existing Plans, Section and Elevations

MEASURED SURVEY

scale 1:50 @ A1
date Oct' 2021
RIBA work stage -

Do not scale off drawing unless solely for Planning purposes.
Check all dimensions on site before work commences.
All goods materials workmanship to conform with current building regulations BSS and COP's.
© Copyright Tim Deacon. Architect