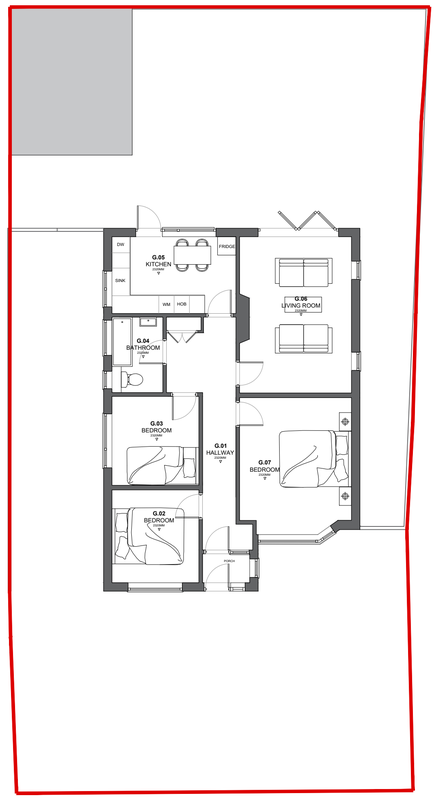

1 EXISTING GROUND FLOOR PLAN
1:100

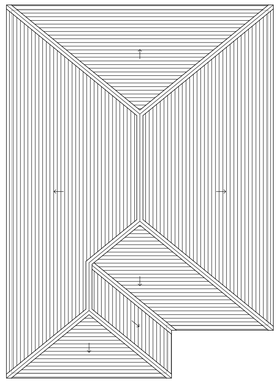

2 EXISTING ROOF PLAN
1:100

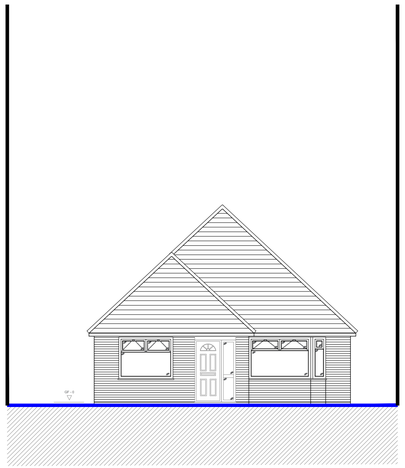

1 EXISTING FRONT ELEVATION
1:100

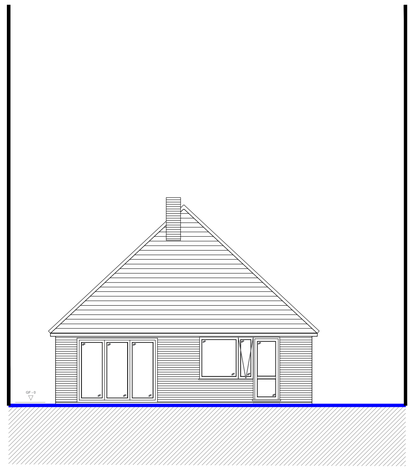

2 EXISTING REAR ELEVATION
1:100

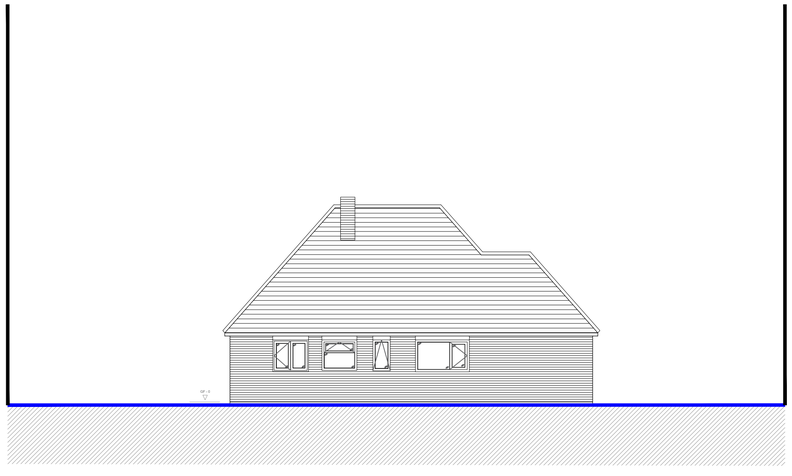

3 EXISTING SIDE ELEVATION
1:100

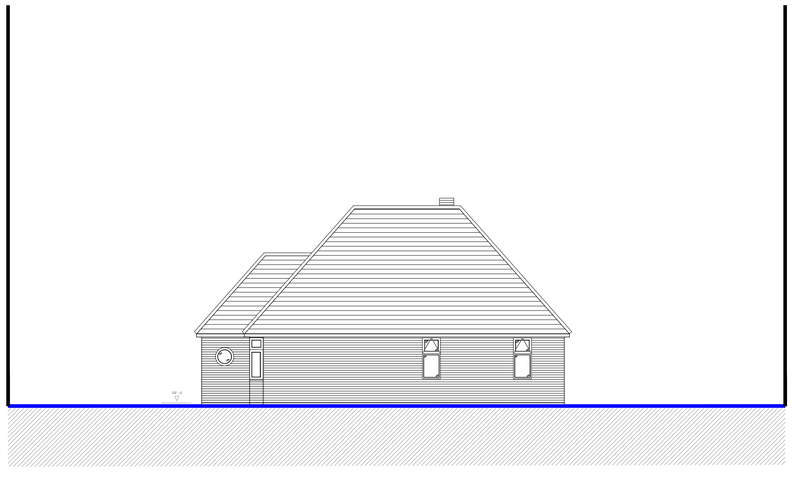

4 EXISTING SIDE ELEVATION
1:100

EXISTING FLOOR PLANS & ELEVATIONS

key

drawing no. 480-2001 rev A note -

title Existing Floor Plans & Elevations
project no. 480
project 3 Bowness Avenue, Sompting, Lancing BN15 9TS
client -
stage Planning

date 28.10.2022
scale 1:100@A1
drawn by CDB
checked by -

DO NOT SCALE FROM THIS DRAWING

The contractor shall check and verify all dimensions on site and report any discrepancies in writing to Christopher David before proceeding with work.

1:100
2m 0 2m 4m 6m 8m 10m

christopher-david.co.uk info@christopher-david.co.uk 020 3916 5532

CHRISTOPHER DAVID DESIGN