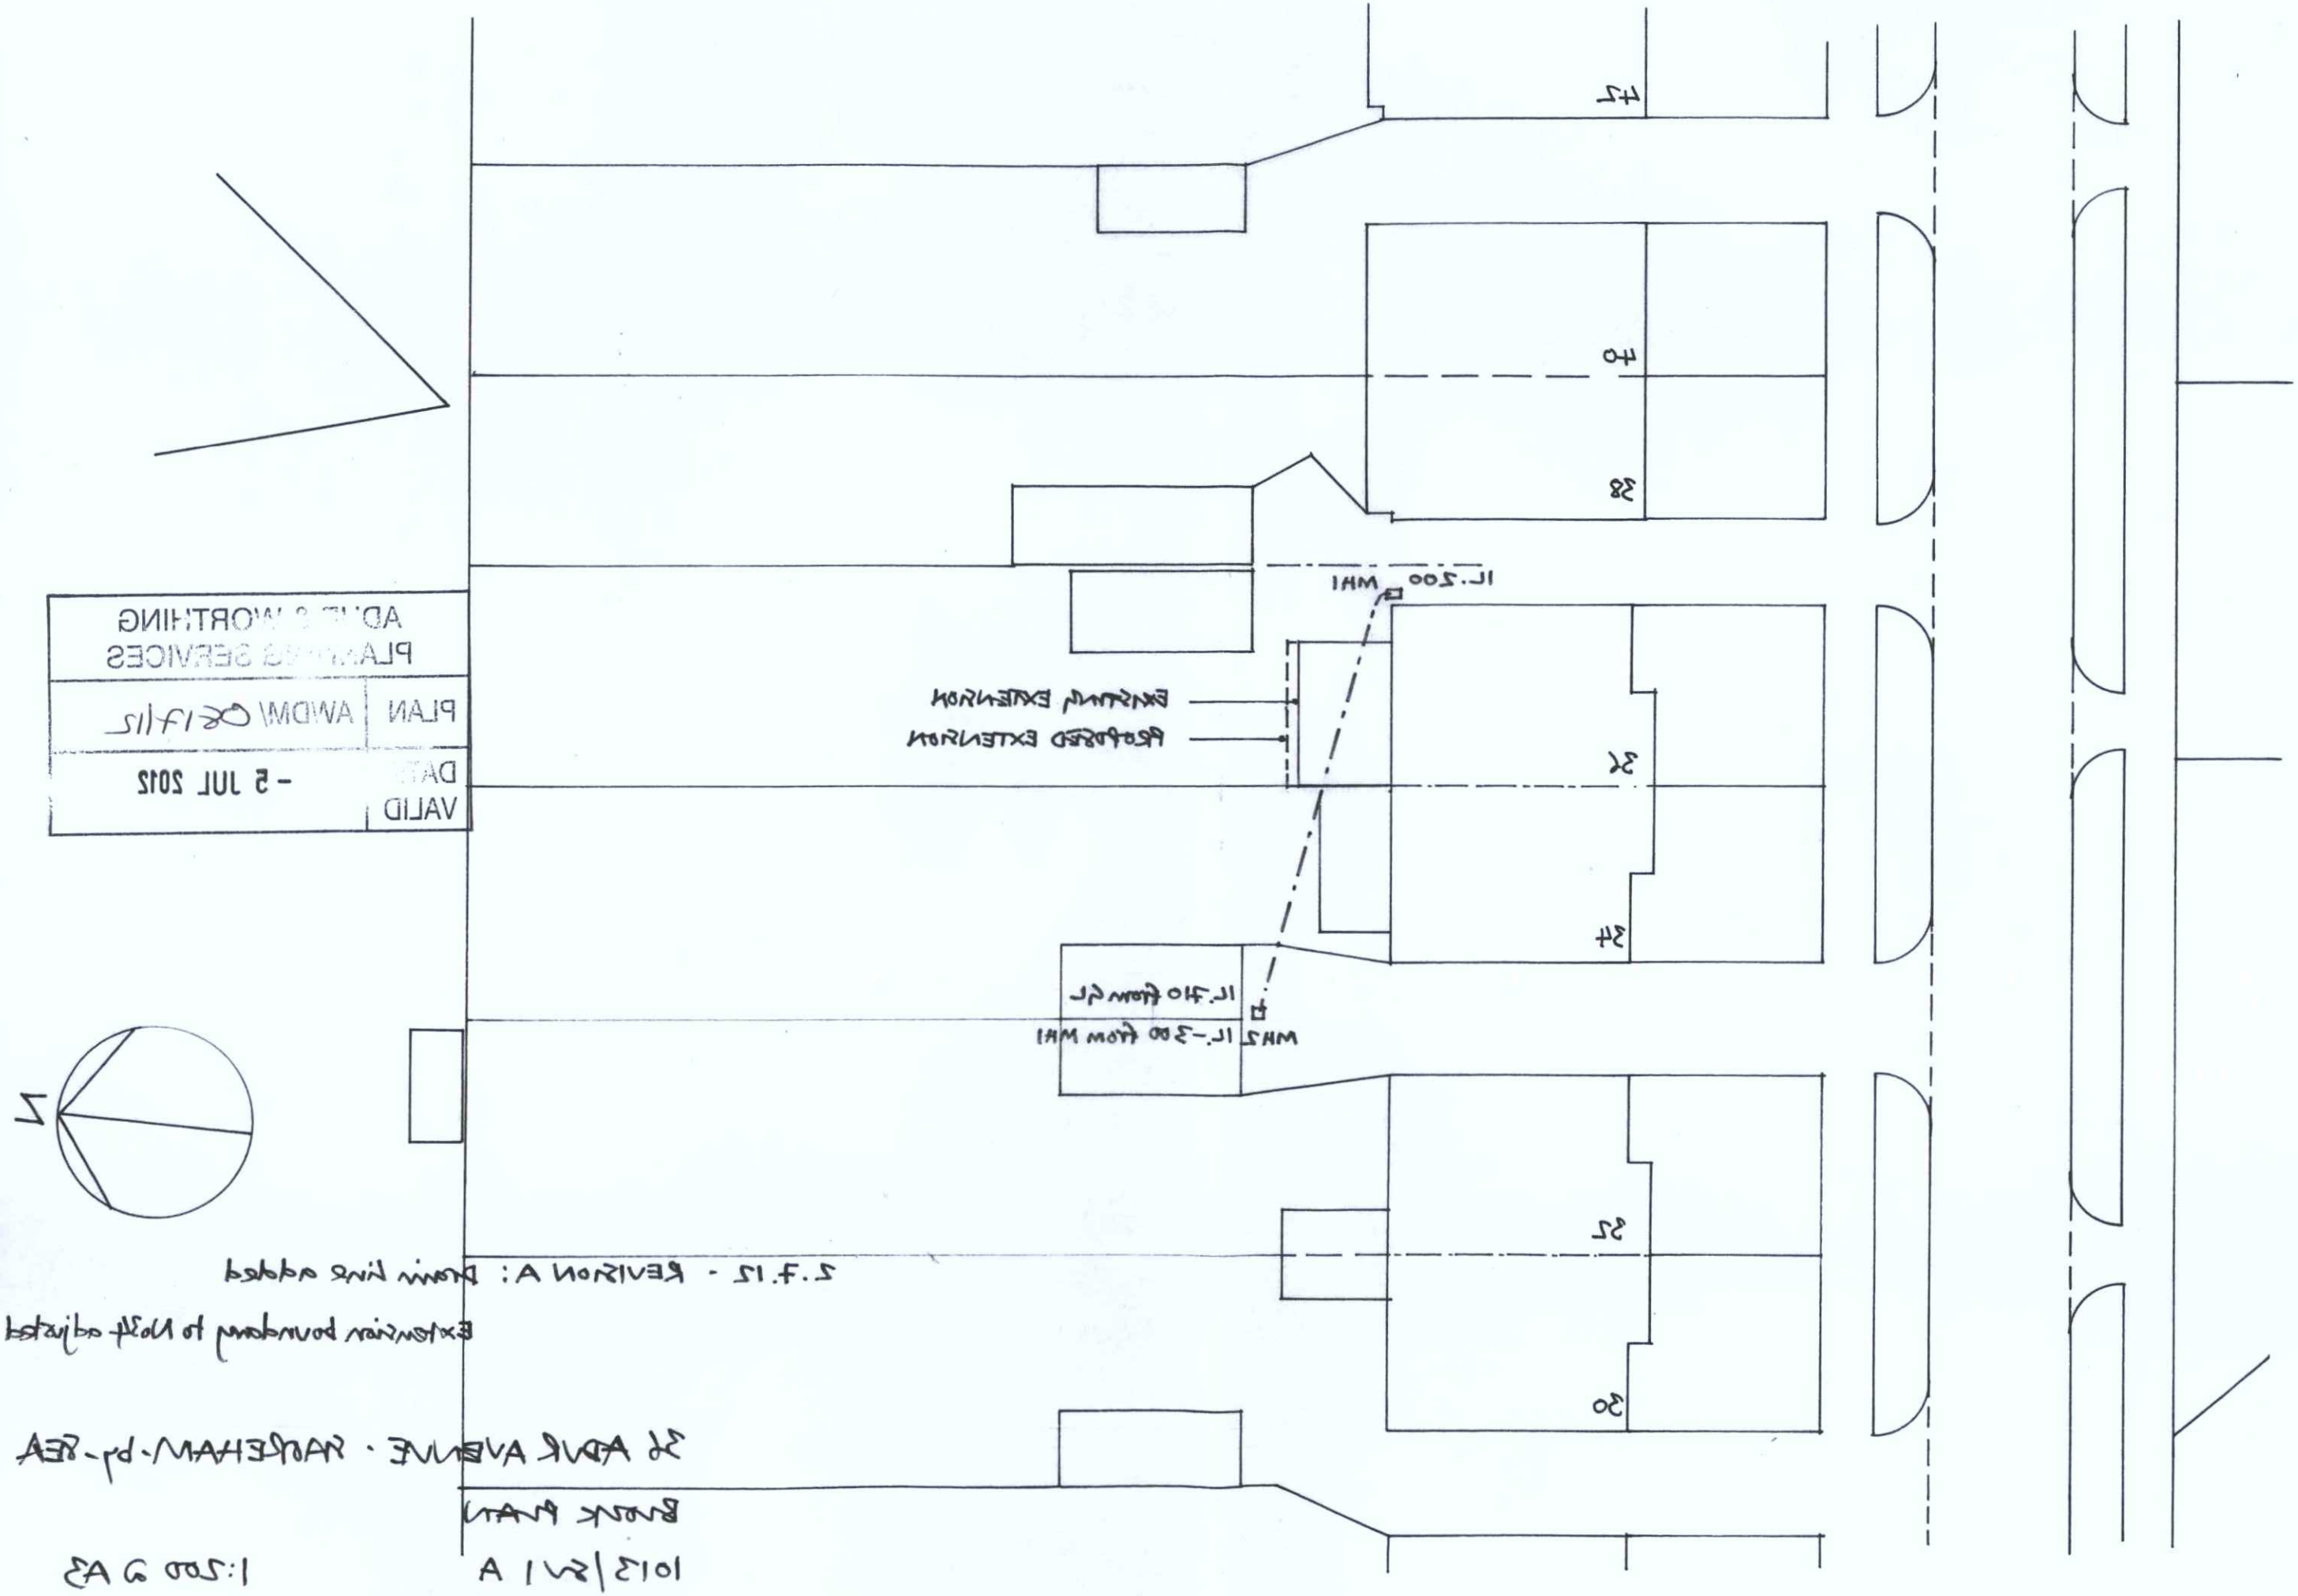

ADUR & WORTHING
PLANNING SERVICES
PLAN
AWDM/ 0817/12
DATE
VALID
- 5 JUL 2012
2.7.12 - REVISION A: Drain line added
Extension boundary to N03 adjusted
36 ADUR AVENUE - SAREHAM-by-SEA
BLOCK PLAN
1013/SV1 A
1:200 @ A3
EXISTING EXTENSION
PROPOSED EXTENSION
IL.200 MH1
IL.710 from GL
IL.-300 from MH1
MH2
32
30
34
36
38
40
42