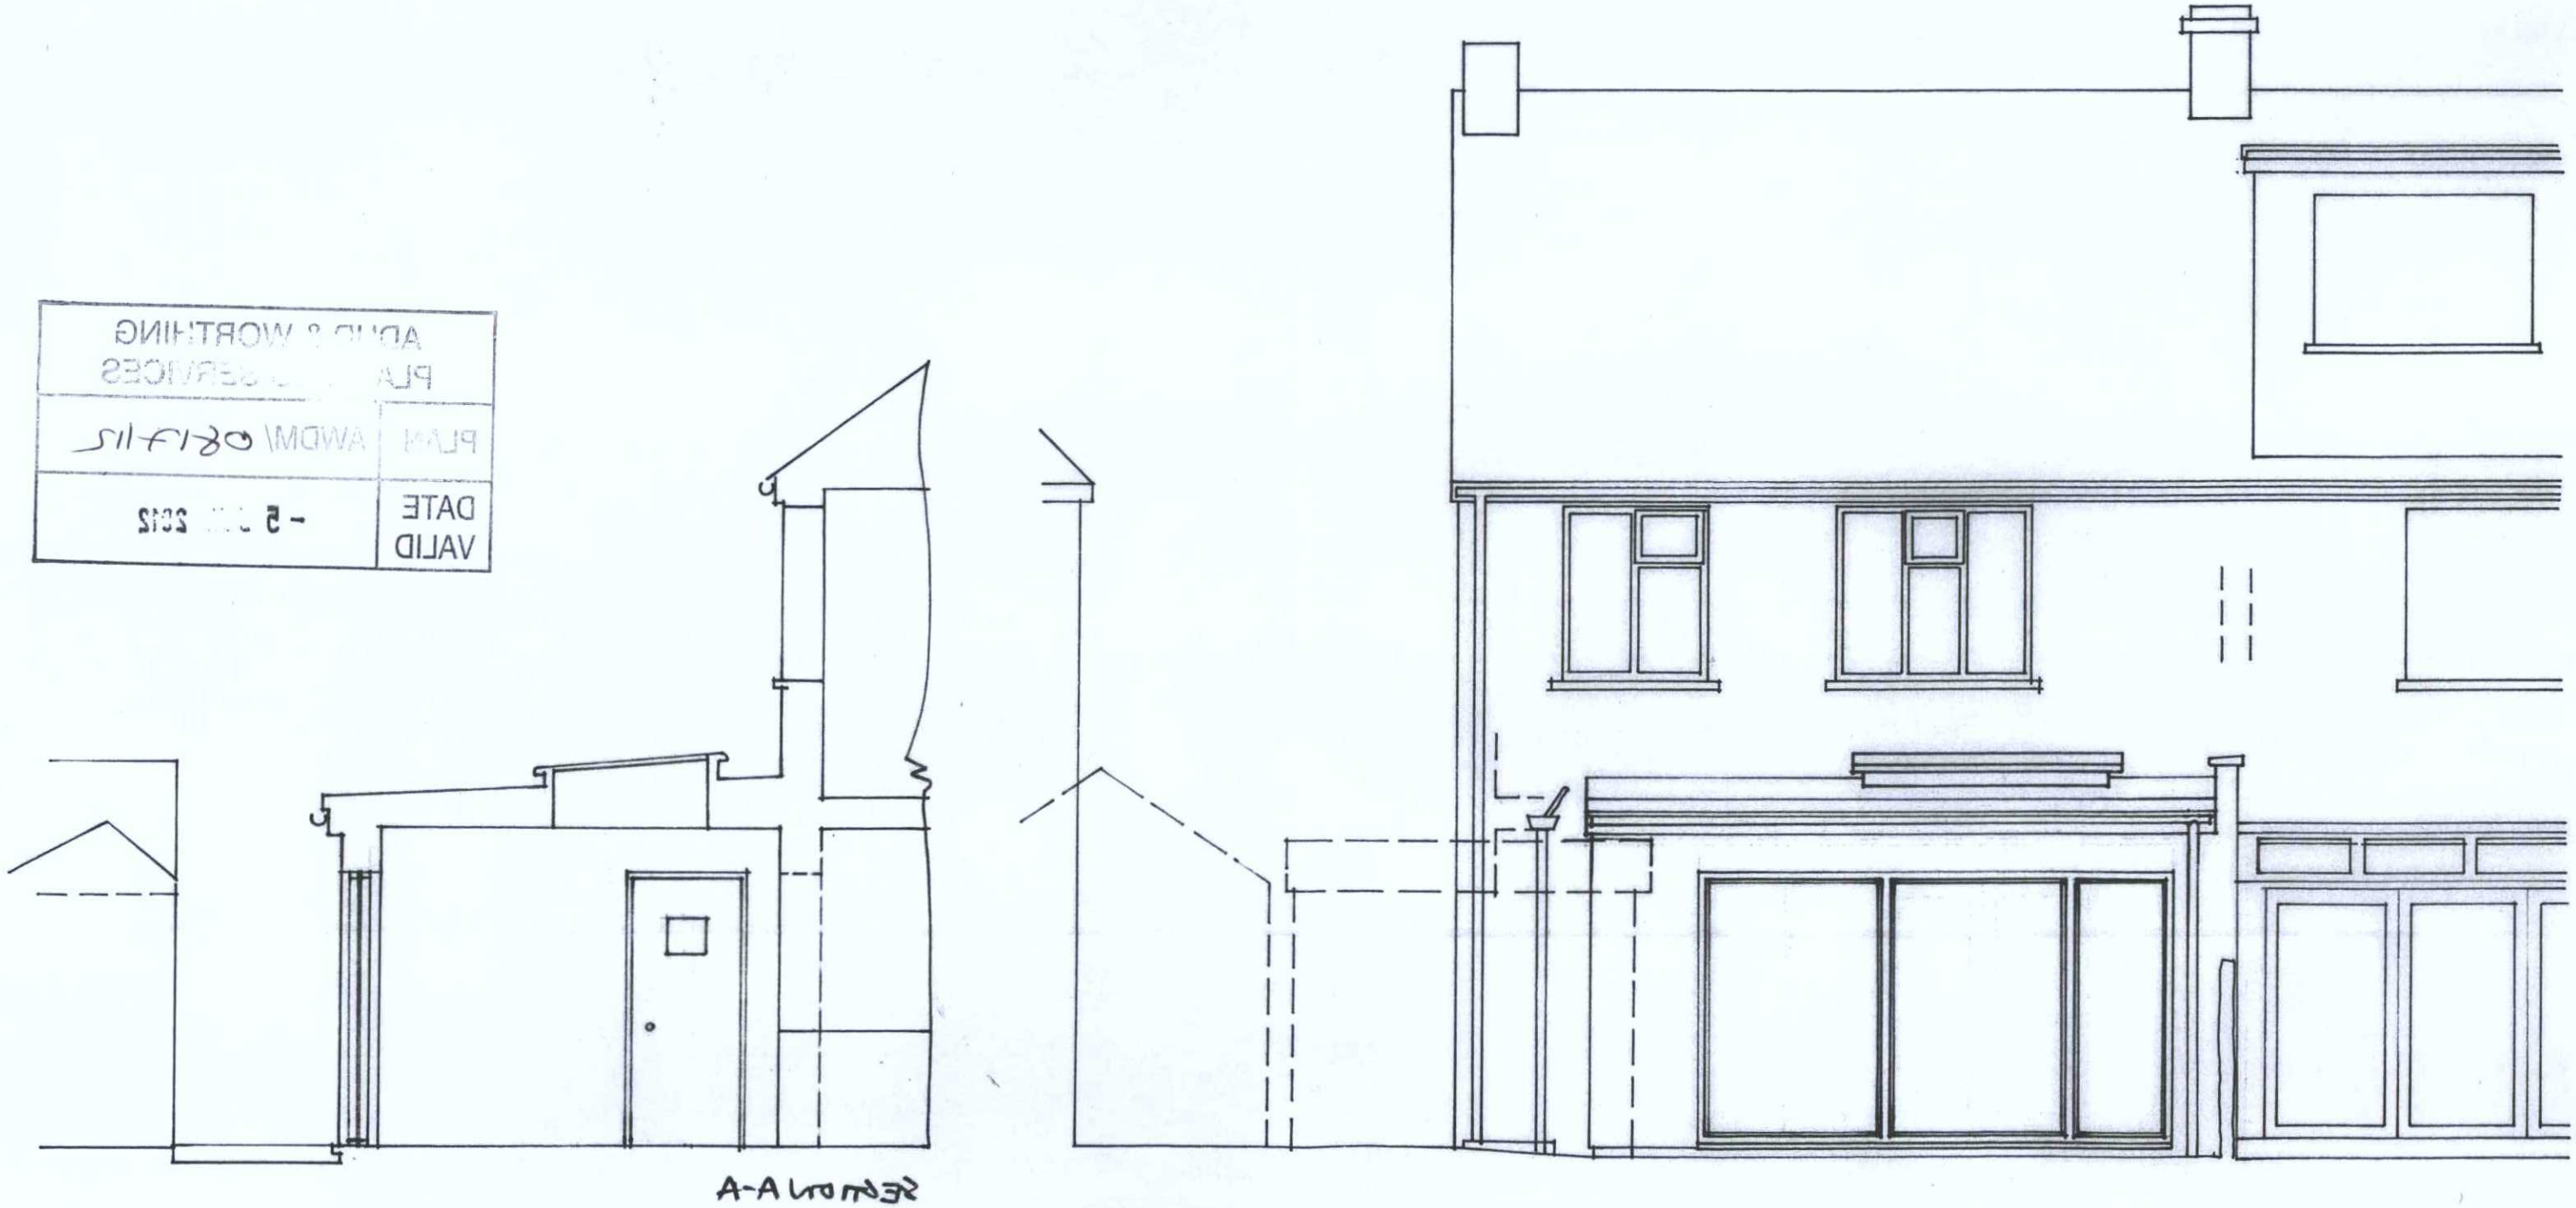

2.7.12 · REVISION A : Extension doors to be sliding

Side wall to No.34 positioned to suit boundary line

Extension height increased to give level ceiling to existing

36 ADUR AVENUE, SHOREHAM-by-SEA

PROPOSED ELEVATION and SECTION A-A

1013/P3A 1:50 @ A3