All dimensions to be checked on site

Scale Bar 1:50 @ A3

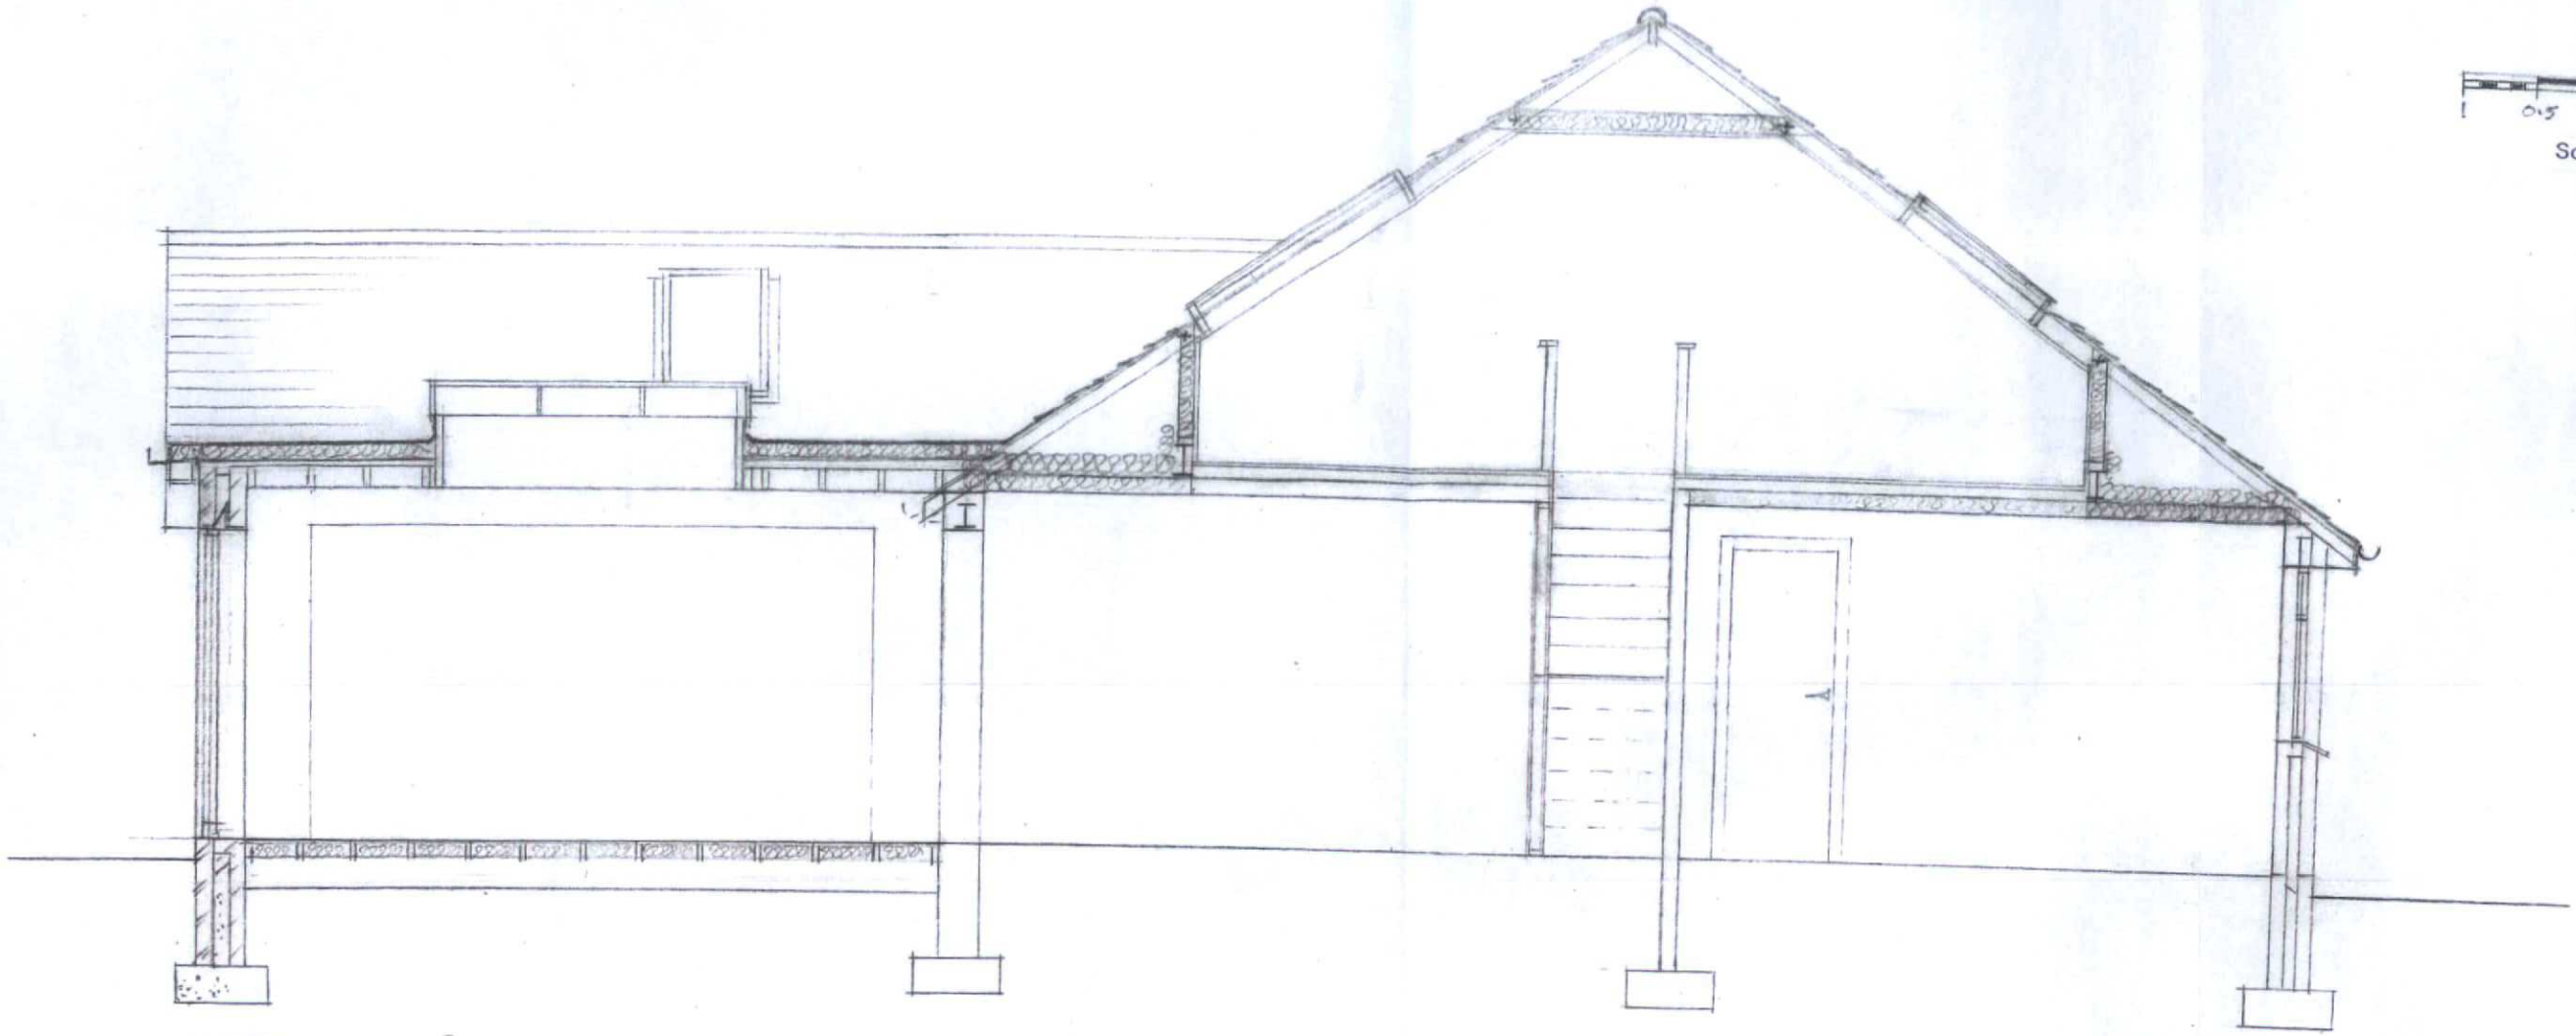

SECTION A - A

REVISIONS

M.J.J. TANNER
30 WOODLANDS PARK
MAIN ROAD, YAPTON
WEST SUSSEX BN18 0EZ
[redacted]

Mr B Walters
33 Culver Road
Lancing
BN15 9AX

Single storey Rear Extension
Room in the Roof with Rear
Dormer and Front Porch

DATE Dec 2021

SCALE 1:50

DRG No 1184 - 3