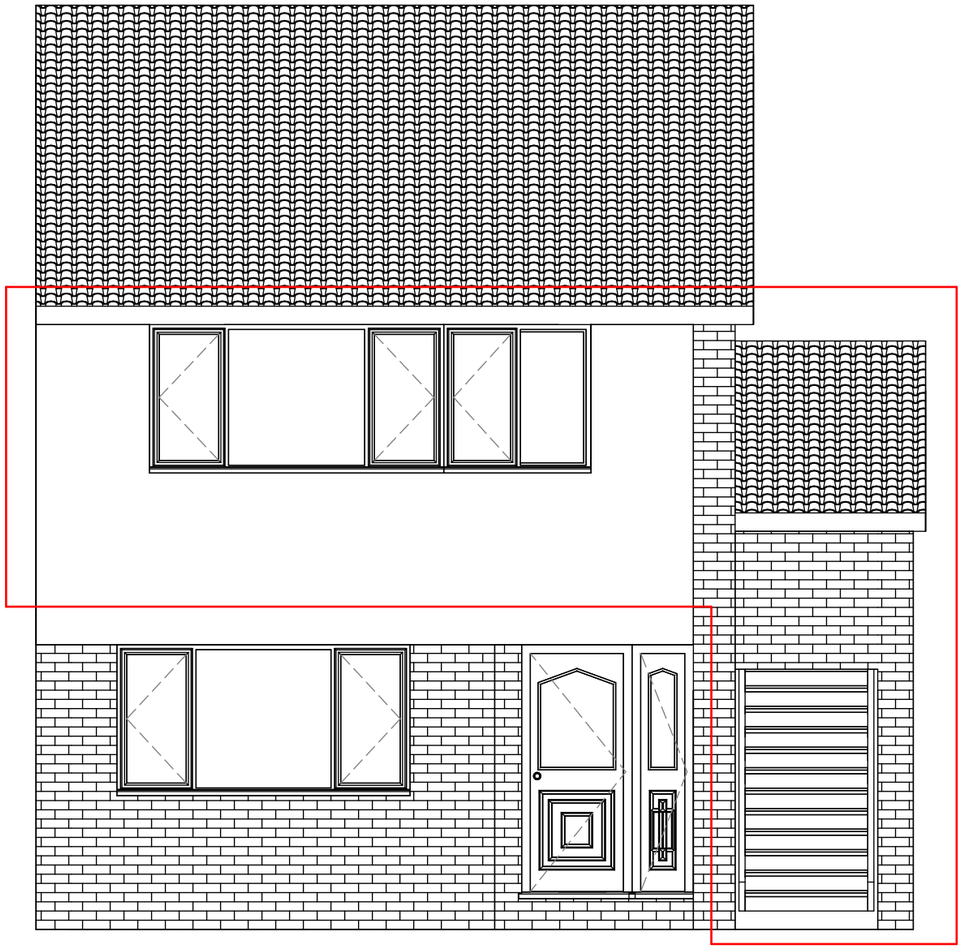

1 Front Existing
1 : 50

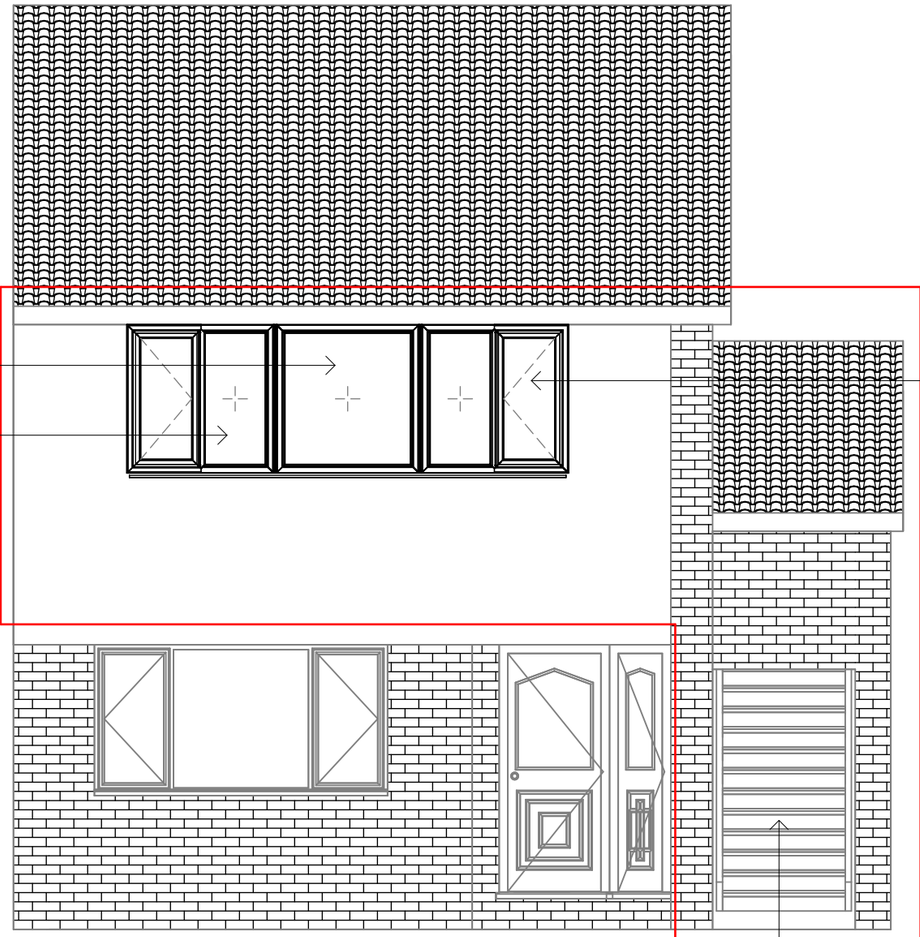

2 Front Proposed
1 : 50



Proposed Door
Item 4

Stairs to Customers Property / Front Door (Item 4)

Window Style Schedule

Window Number	Window Type	Window Width (mm)	Window Height (mm)	Window Colour	Window Material	Window Glazing	Sealed Unit Depth
1	Type D	1208	1205	White Smooth	PVCu	STD Clear Double	4-20-4
2	Type A	1184	1205	White Smooth	PVCu	STD Clear Double	4-20-4
3	Type D	1208	1205	White Smooth	PVCu	STD Clear Double	4-20-4
4	Composite Door - Sandown	920	2065	Standard Green	PVCu	TUF Obscure Double - Satin	4-20-4

Scale 1:100

2m 0m 2m 4m 6m 8m 10m

Scale 1:50

1m 0m 1m 2m 3m 4m 5m

Contract No.
FHI 125129

Site Address -
12a Mendip Crescent,
Worthing
West Sussex
BN13 2LT

Drawing No.
1 of 4

Elevations

All Dimensions in mm

Scale: 1 : 50 **@A3**

Signed Off on - 28/01/2025

Review on - 30/01/2025

First Home Improvements
Station Road Industrial
Estate Lenwade Norfolk
NR9 5LY

© Drawings, associated documentation and intellectual property is protected under copyright law.
All documentation by First Home Improvements prohibits unauthorised actions such as (but not limited to) the re-issuing and re-production thereof without prior consent.