

Cross section S2, M 1:1

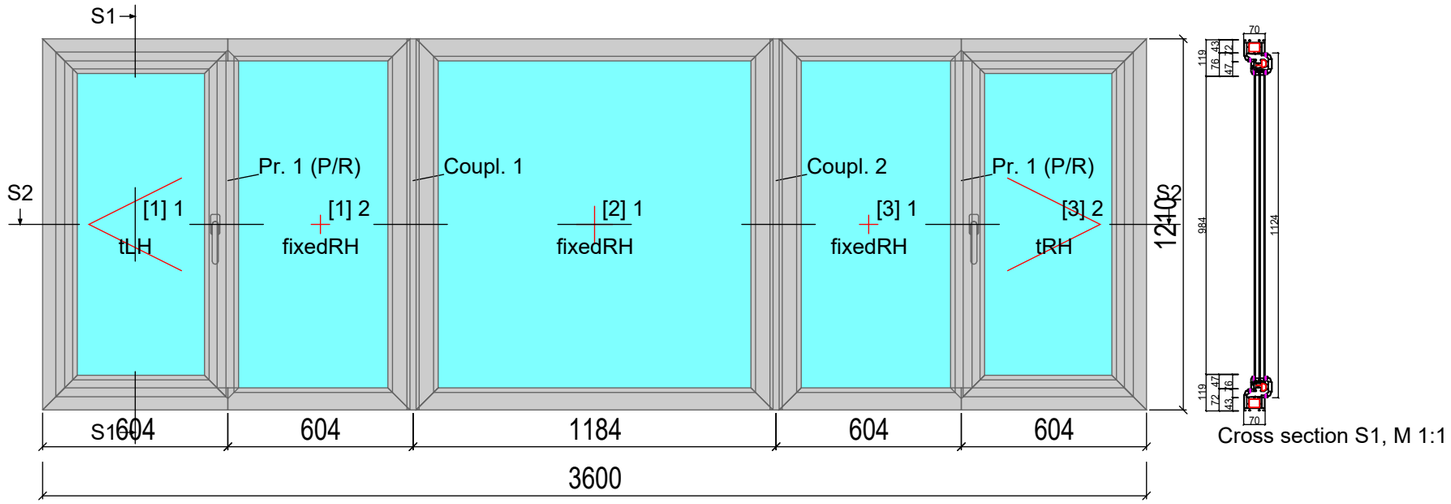

Cross section S1, M 1:1

1 Window Dimensions

1 : 20

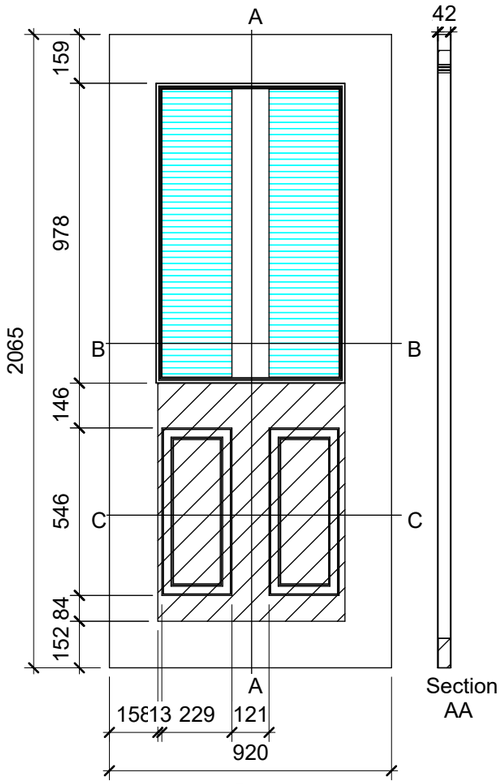

2 Door Slab

1 : 20

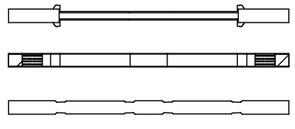

Section BB (Trim Specific)

Section BB (Door Specific)

Section CC

3 Door Sections

1 : 20

Door Window Trim

Door Panel Trim

4 Door Trim Profiles

1 : 20

Scale 1:100

2m 0m 2m 4m 6m 8m 10m

Scale 1:50

1m 0m 1m 2m 3m 4m 5m

Contract No.

FHI 125129

Site Address -

12a Mendip Crescent,
Worthing
West Sussex
BN13 2LT

Drawing No.

3 of 4

Dimensioned Drawings

All Dimensions in mm

Scale: 1 : 20 **@A3**

Signed Off on - 28/01/2025

Review on - 30/01/2025

First Home Improvements
Station Road Industrial
Estate Lenwade Norfolk
NR9 5LY

© Drawings, associated documentation and intellectual property is protected under copyright law.
All documentation by First Home Improvements prohibits unauthorised actions such as (but not limited to) the re-issuing and re-production thereof without prior consent.