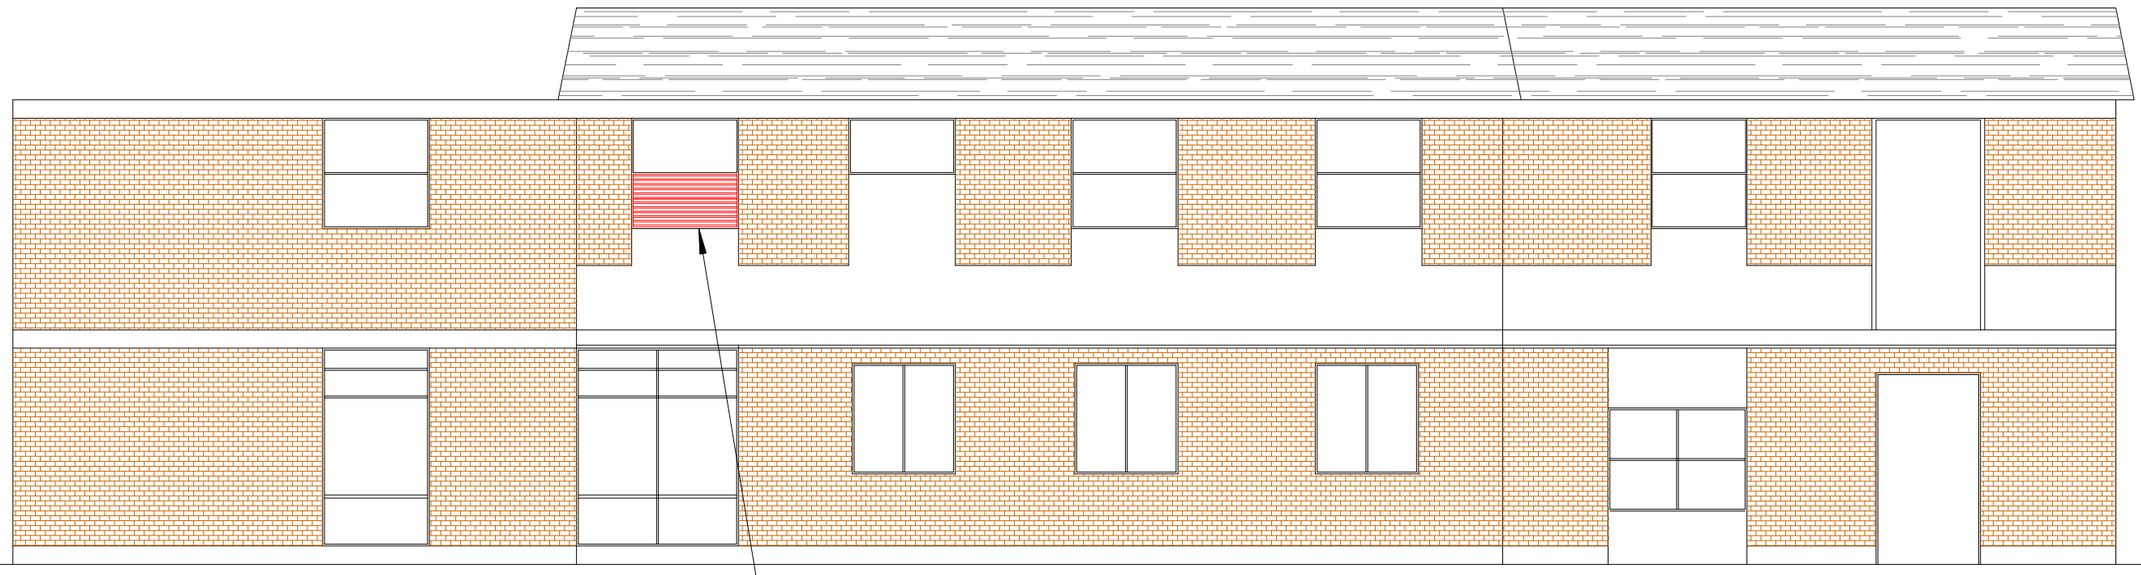

NORTH ELEVATION

PROPOSED LOUVRES
SILVER RAL 9006

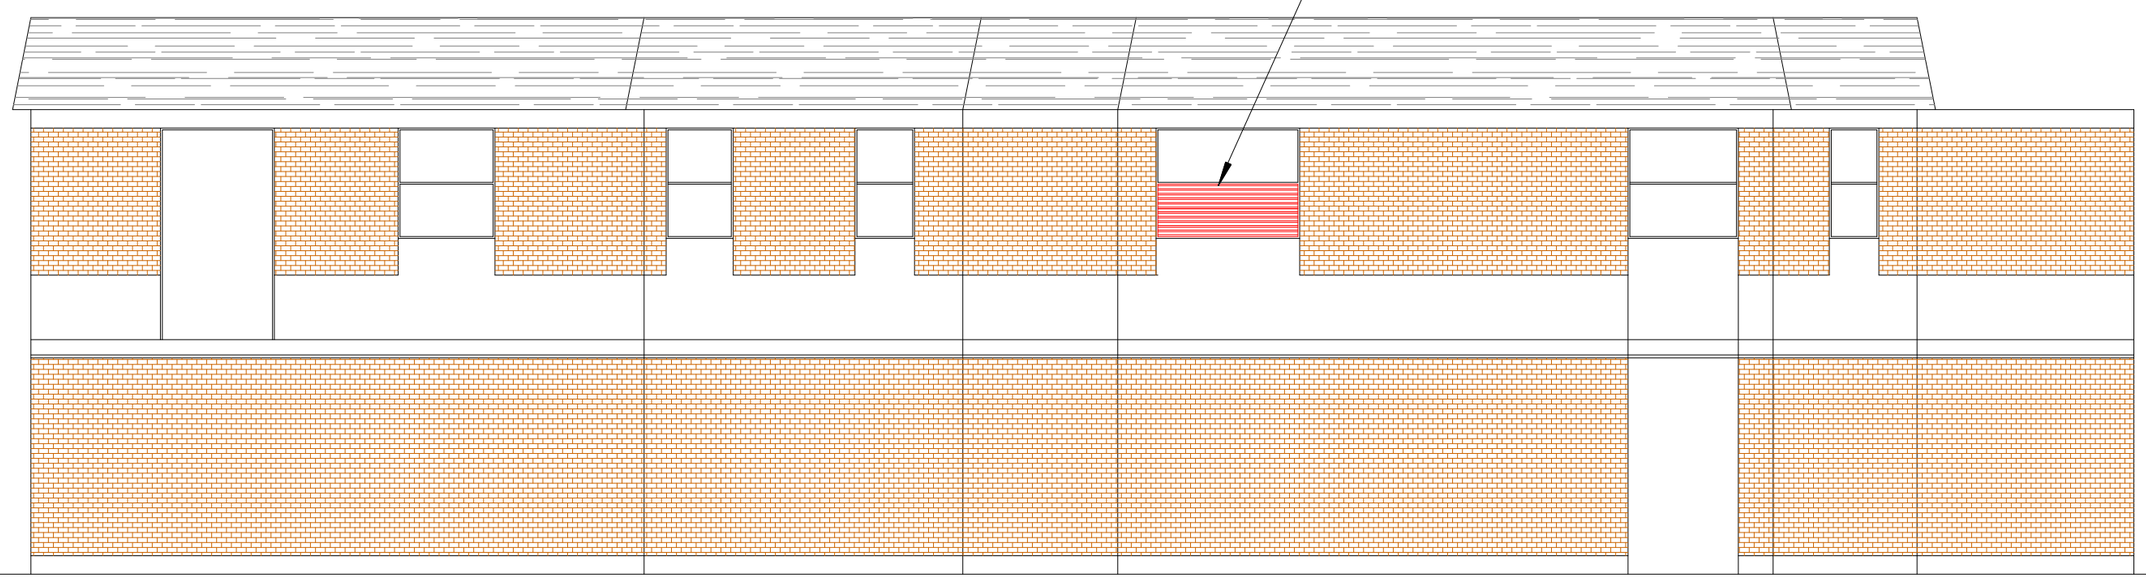

SOUTH ELEVATION

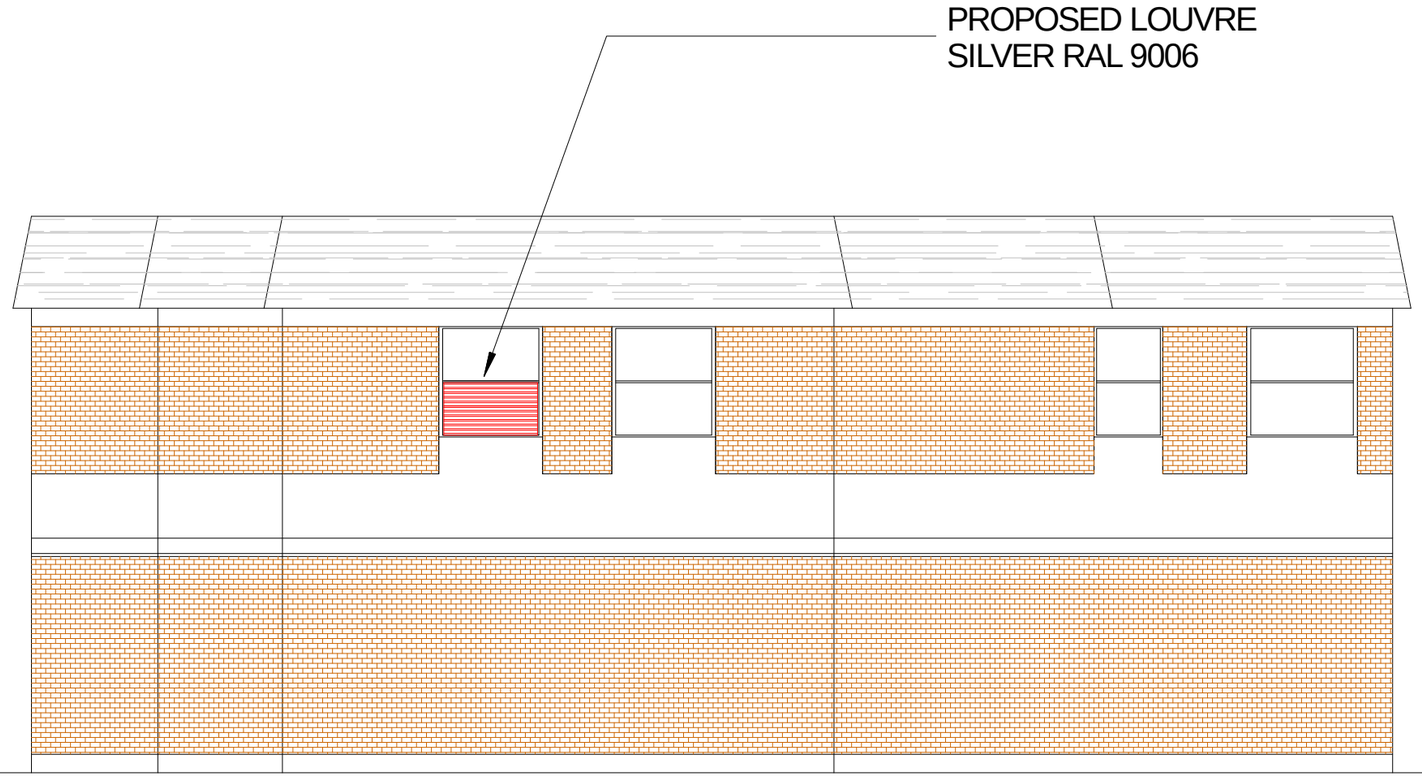

WEST ELEVATION

0 1 2 3 4 5 6 7 8 9 10
METRES

N

Drawn sheet size A2

No dimensions are to be scaled from this drawing

This drawing is the sole copyright of Shephard Curtis Associates

Client

Glen Atkins

British Telecom

Project

Removal of glazed panels
Installation of metal louvres at
Lancing TE
6 South Street
Lancing, BN15 8AG

Title

Elevations

Date *Scale*

December 2010 1:100

Drawing No.

SCA/1020/04

SHEPHARD CURTIS ASSOCIATES
170 ST MARYS Rd
TONBRIDGE
KENT
TN9 2NN
TEL: 01732 357550
FAX: 01732 354382

CHARTERED BUILDING SURVEYORS

RICS