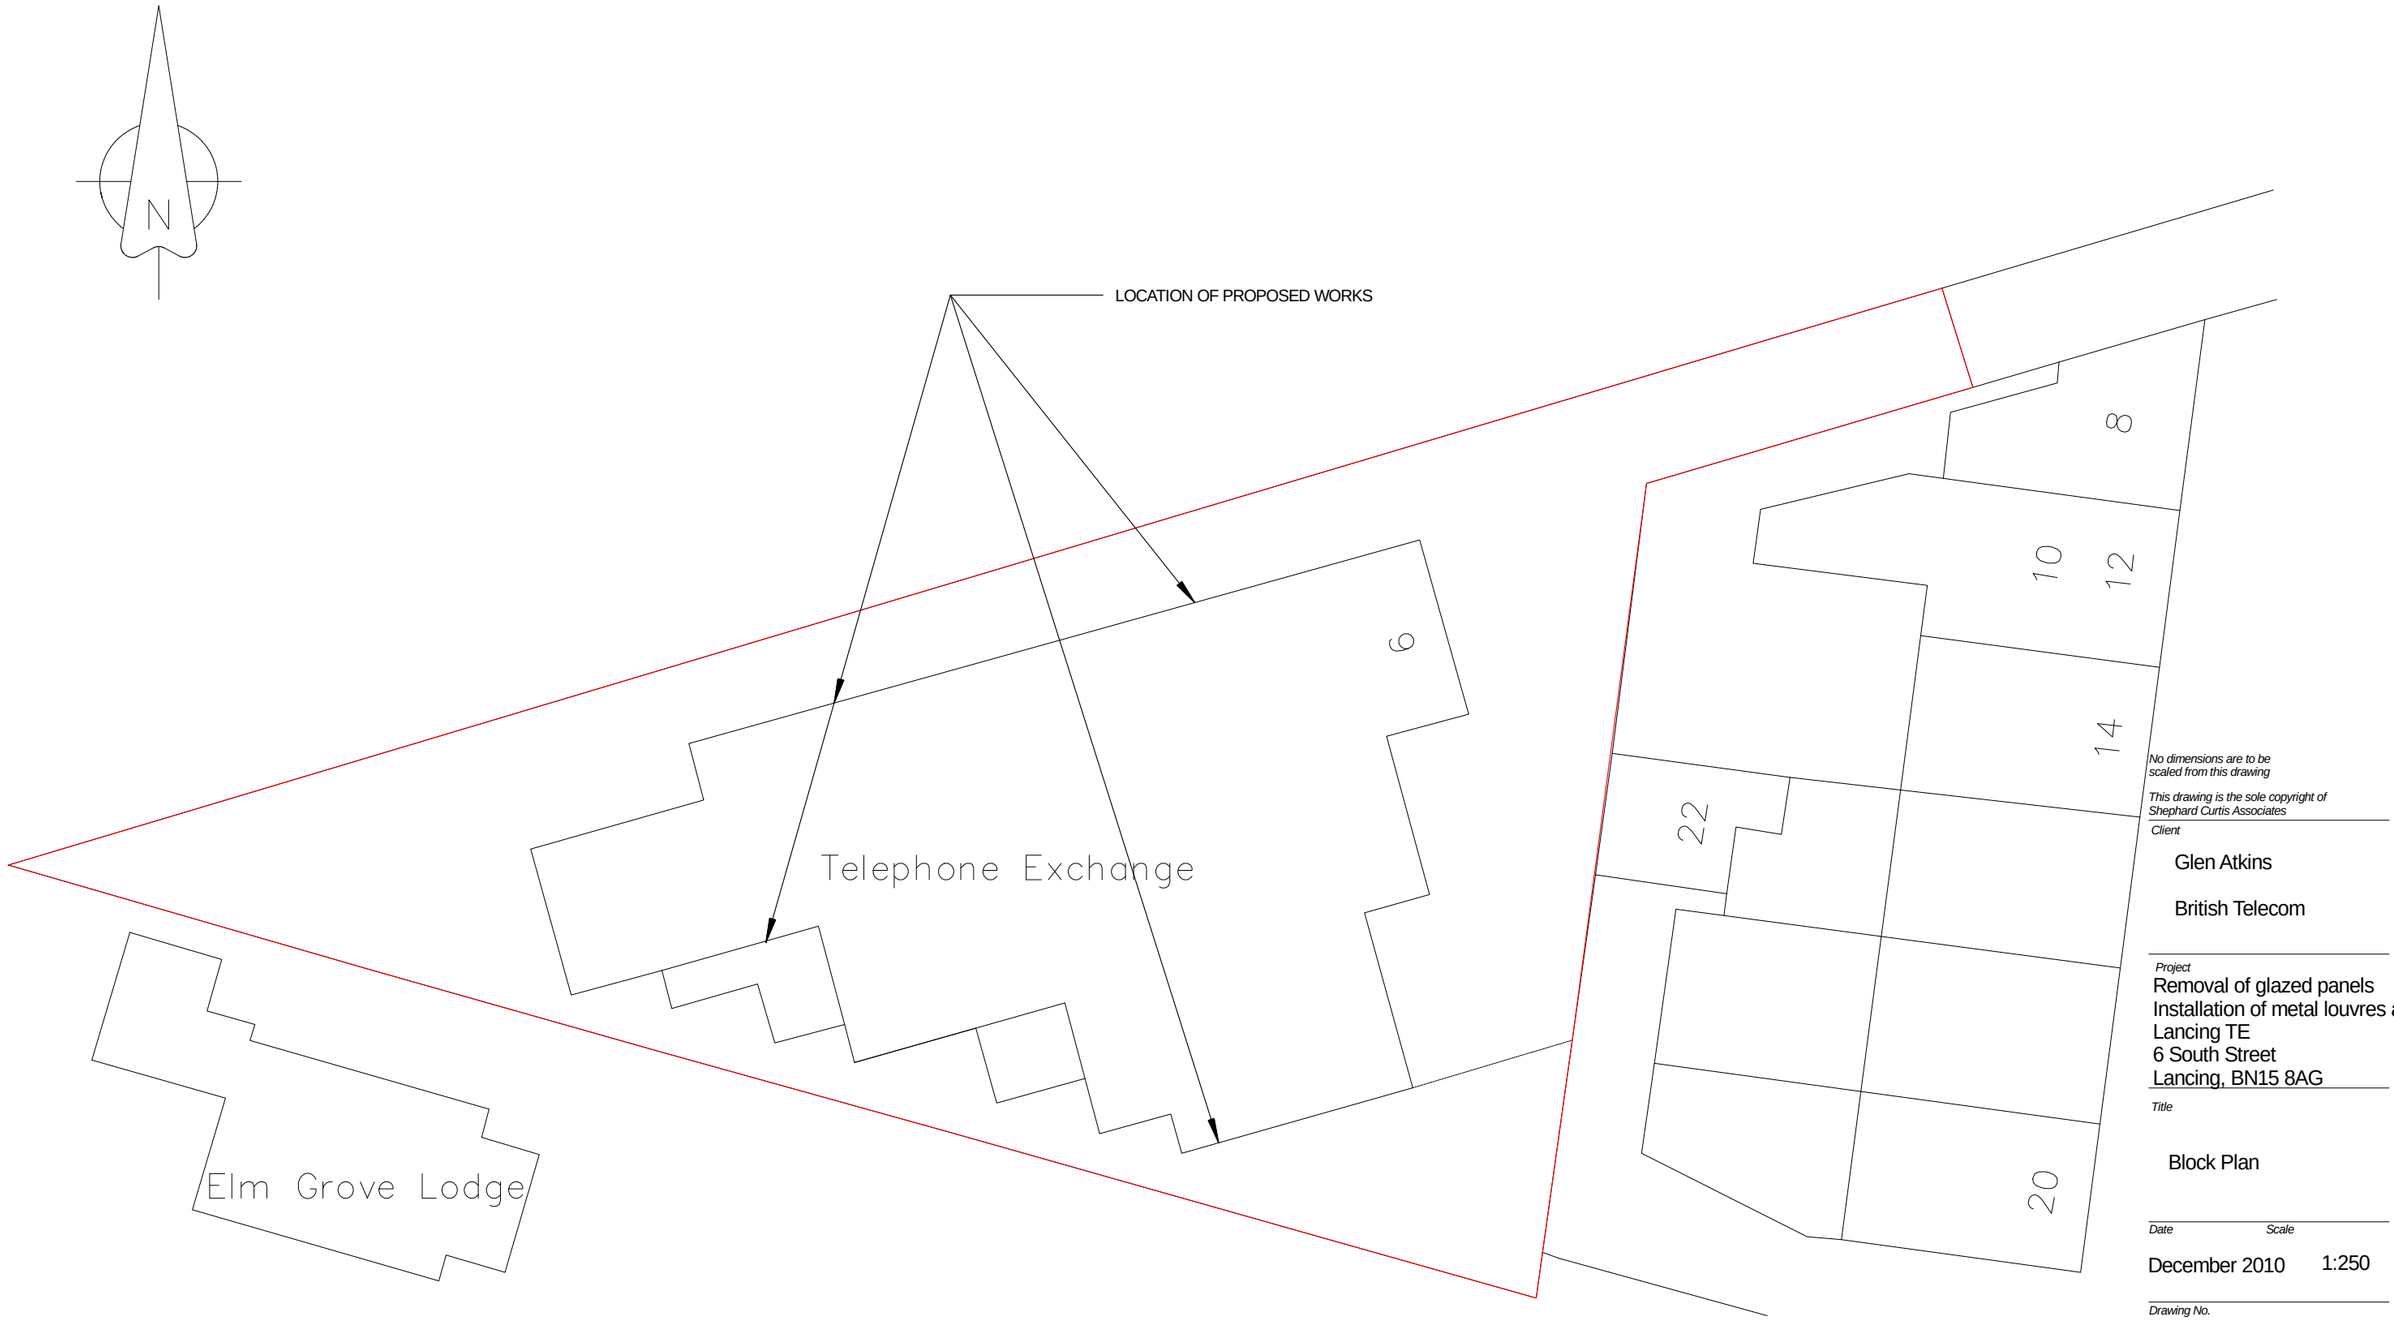

No dimensions are to be scaled from this drawing

This drawing is the sole copyright of Shephard Curtis Associates

Client

Glen Atkins

British Telecom

Project

Removal of glazed panels
Installation of metal louvres at
Lancing TE
6 South Street
Lancing, BN15 8AG

Title

Block Plan

Date | Scale

December 2010 | 1:250

Drawing No.

SCA/1020/02

SHEPHARD CURTIS ASSOCIATES
170 ST MARYS Rd
TONBRIDGE
KENT
TN9 2NN
TEL: 01732 357550
FAX: 01732 354382

CHARTERED BUILDING SURVEYORS

RICS

Ordnance Survey (c) Crown Copyright 2010. All rights reserved. Licence number 100020449

Drawn sheet size - A3