MR HEARD
7 NURSERY CLOSE
LANCING
W. SUSSEX
BN15 0HQ

NO 7

NO 8

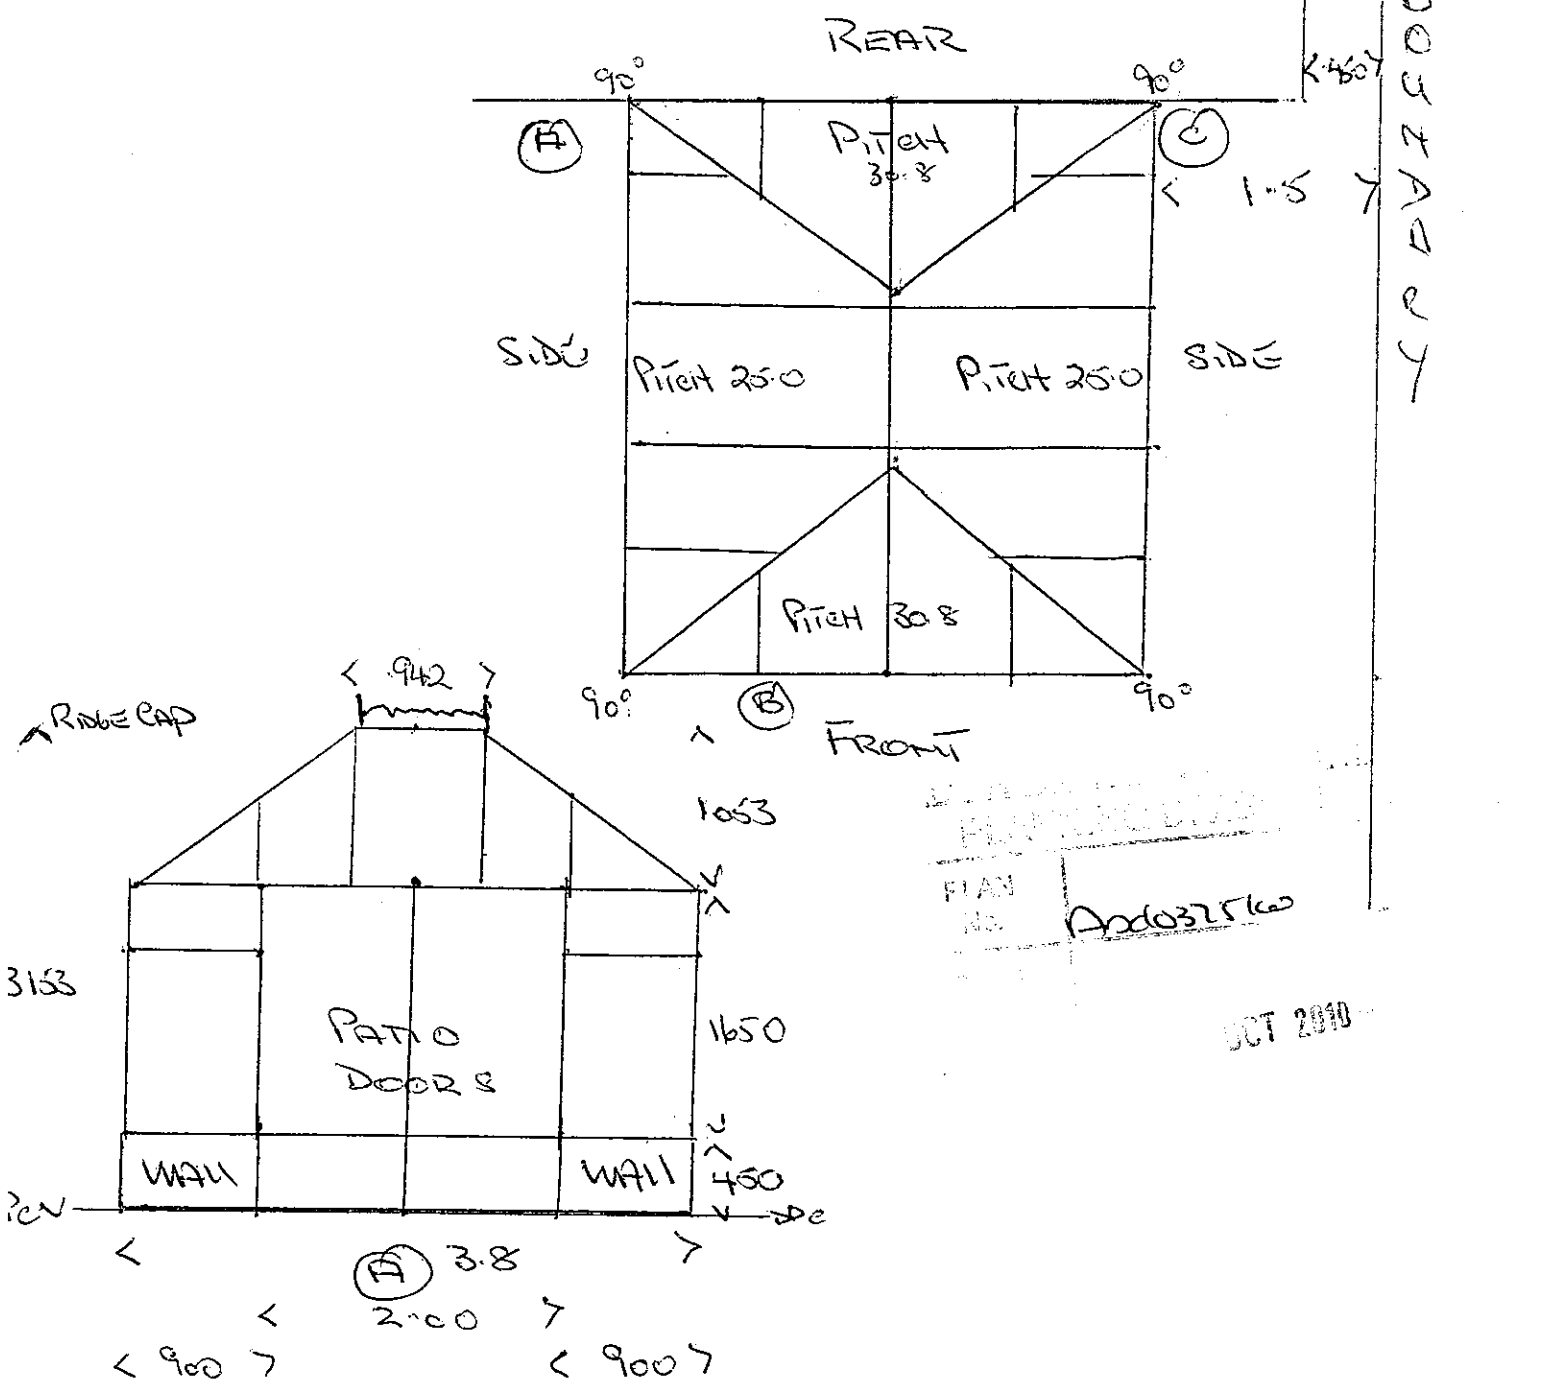

PLAN No. A00032560
OCT 2010

SCALE 1:50

REAR VIEW OF HOUSE



BRICK MATCH.

MR HEARD
7 NURSEY CLOSE
LANCING / SOMPTING
BN 15 OHQ

AX103756
5 OCT 2010