Abi Onabanjo

From: RJA Planning & Building Consultants Ltd [rex@rjapbc.co.uk]
Sent: 26 October 2010 17:53
To: Abi Onabanjo
Subject: 13 Greenacres

Attachments: 10335-02.pdf; 10335-01.pdf; Picture (Device Independent Bitmap)

Dear Abi,

Amended drawings as discussed attached.

Regards

10335-02.pdf (89 KB) 10335-01.pdf (114 KB)

Rex

Apc039710
26/10/10

Rex Adams MCIAT, ICIOB
RJA Planning & Building Consultants Ltd
16 Greenacres
Shoreham-By-Sea
West Sussex
BN43 5WY

Tel/Fax: 01273 467297
Mobile: 07971375739
www.rjapbc.co.uk

DO NOT SCALE FROM THIS DRAWING

Add039710

26/10/10



East Elevation

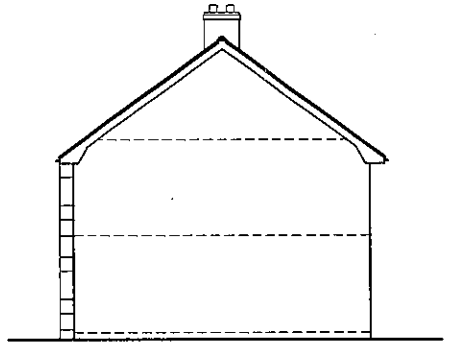

North Elevation

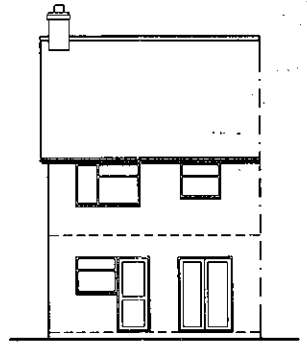

West Elevation

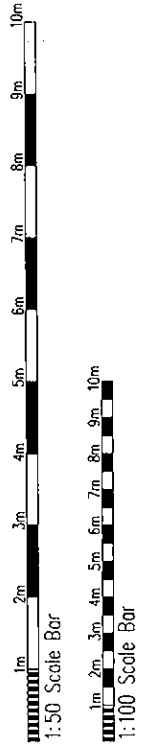

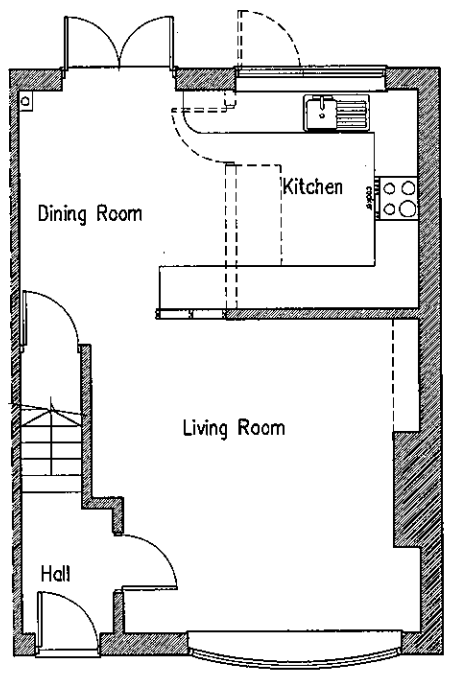

Ground Floor Plan

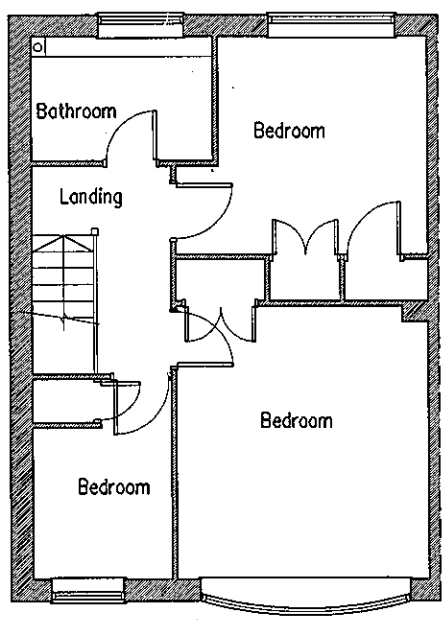

First Floor Plan

Proposed Roof Conversion At: 13 Greenacres, Shoreham-By-Sea, West Sussex

rja Planning & Building Consultants Ltd.
16 Greenacres
Shoreham-By-Sea
West Sussex
BN43 5WY
t/f: 01273 467297 mob: 07971 375739
e: rex@rjapbc.co.uk web: www.rjapbc.co.uk

Chartered Institute of Architectural Technologists

PROJECT:	13 Greenacres, Shoreham-By-Sea, West Sussex
DRAWING TITLE:	Existing Floor Plans & Elevations
CLIENT:	DWG NO: 10335-02 REVISION:
SCALE: 1:50 1:100 @ A1	DATE: 12.10.10.3 DRAWN: rex

DO NOT SCALE FROM THIS DRAWING



East Elevation

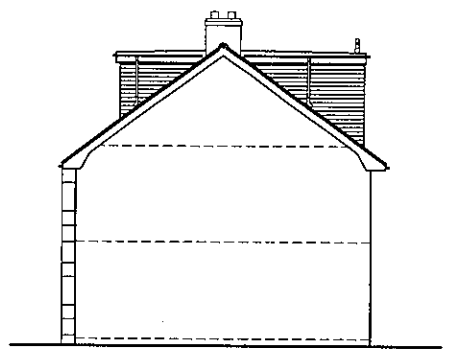

North Elevation

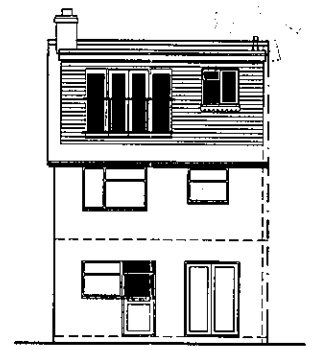

West Elevation

A/dc/0397/10

26/10/10

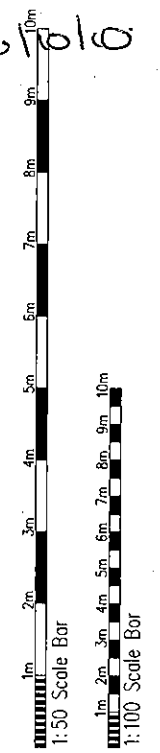

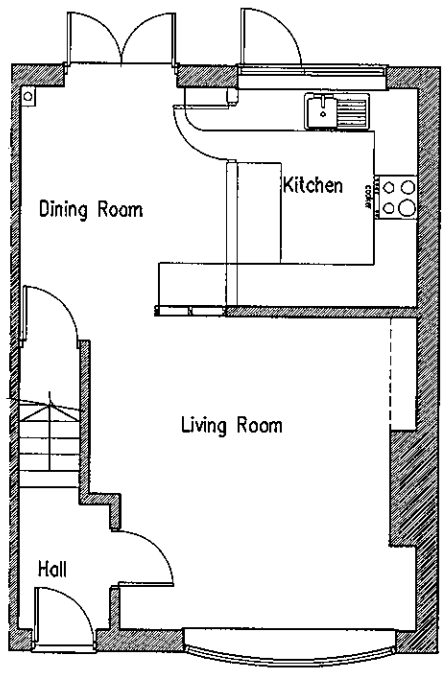

Ground Floor Plan

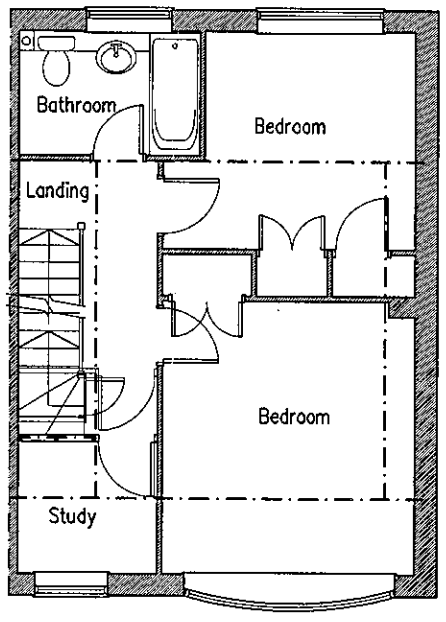

First Floor Plan

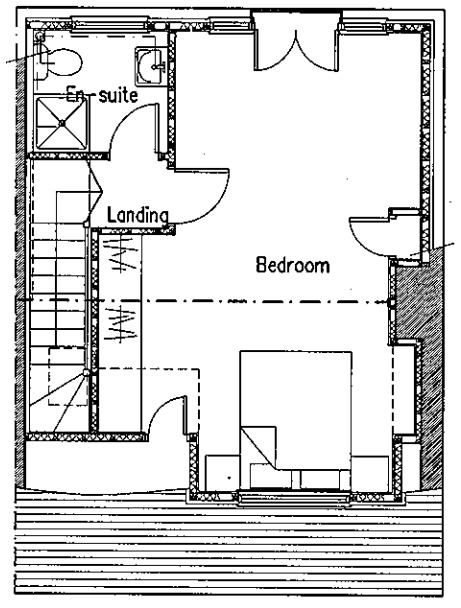

Second Floor Plan

A 13.10.10 Clients requirements added

Proposed Roof Conversion At: 13 Greenacres, Shoreham-By-Sea, West Sussex

rja Planning & Building Consultants Ltd.
16 Greenacres
Shoreham-By-Sea
West Sussex
BN43 5WY
t/f: 01273 467297 mob: 07971 375739
e: rex@rjapbc.co.uk web: www.rjapbc.co.uk

Chartered Institute of Architectural Technologists

PROJECT: 13 Greenacres, Shoreham-By-Sea, West Sussex

DRAWING TITLE: Proposed Floor Plans & Elevations

CLIENT:

DWG NO: 10335-01

REVISION: A

SCALE: 1:50 1:100 @ A1

DATE: 12.10.10.3

DRAWN: rex