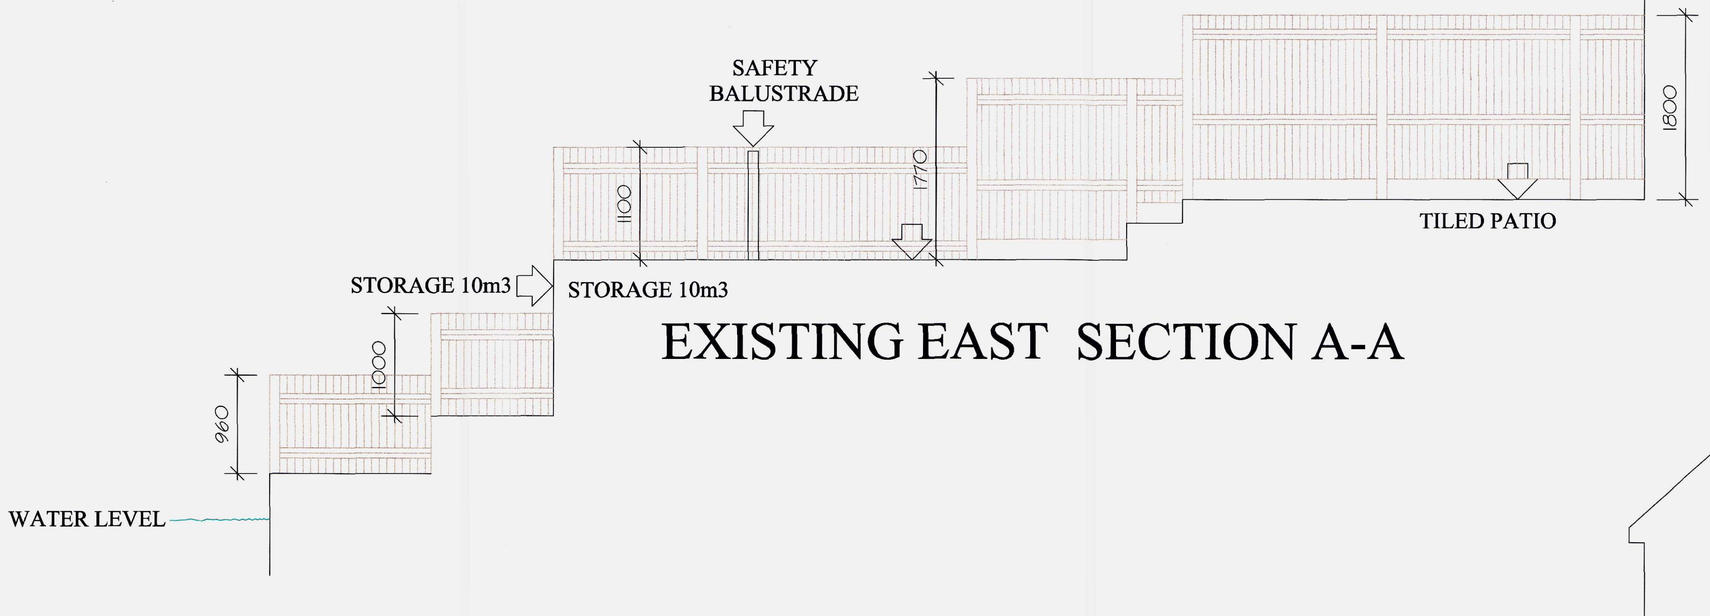

EXISTING EAST SECTION A-A



PROPOSED EAST SECTION A-A

NOTES

- PLANNING FOR CLIENTS SINCE 1994
- BUILDING HOME EXTENSIONS SINCE 1974
- BUILDING REGULATIONS DOCUMENTS

Item	description
A:	Structure;
B:	Fire Safety
C:	Site Preparation and Resistance to Moisture
D:	Toxic Substances
E:	Resistance to the Passage of Sound
F:	Ventilation
G:	Hygiene
H:	Drainage and Waste Disposal
J:	Combustion Appliances and Fuel Storage Systems
K:	Protection from Falling Collision and Impact.
L1:	Conservation of Fuel and Power in Dwellings.
L2:	Conservation of Fuel and Power in Buildings Other Than Dwellings.
M:	Access and Facilities for Disabled People.
N:	Glazing.
Reg 7:	Materials and workmanship.

AMENDED

ADUR & WORTHING
PLANNING SERVICES
PLAN AWDM/ 1128/13
DATE VALID 2 0 OCT 2013

A	02-09-13	PLANNING APPLICATION
	Date	Revisions

PLANS
BUILDING PLAN DESIGN COMPANY

Building Plan
Design Company
12 Barrier Reef Way
Sovereign Harbour North BN23 5PE
Planning & Project Management Consultants.
Telephone : 01293 550155
Telephone : 07832288814
e-mail : buildingplan@btconnect.com
www.buildingplan.co.uk

Client
MS KILLICK

Job Title
184 B BRIGHTON ROAD
LANCING
EAST SUSSEX
BN15 8LL

Drawing Title
RETROSPECTIVE STORAGE
10m3 WITH DECKING OVER

Scale 1/50

Date 29-08-13 Drawn By M.RYAN

Drg. No. 37-13-02 Rev. A

A1