T.P. OFFICE COPY


project	new first floor bay with Juliet balcony and repositioned balcony rail **65 MILL ROAD WORTHING**
drawing scale	**LOCATION AND BLOCK PLAN** 1: 1250 & 1:500
	drawing No. **TP583/109C** date:20/08/2007
client	John Rounce 65 Mill Road Worthing BN11 5DX 077 88 58 04 51
architect	Peter Wilson Hilary Mount Way Lancing Sussex BN15 0QD 01903 755765



Location plan scale 1: 1250

BOROUGH OF WORTHING
DEPOSITED 22/8/07
TP REF NO
WB / 07 / 1083/FULL

WORTHING BOROUGH COUNCIL
15 OCT 2007
CONSENT GRANTED
SUBJECT TO CONDITIONS

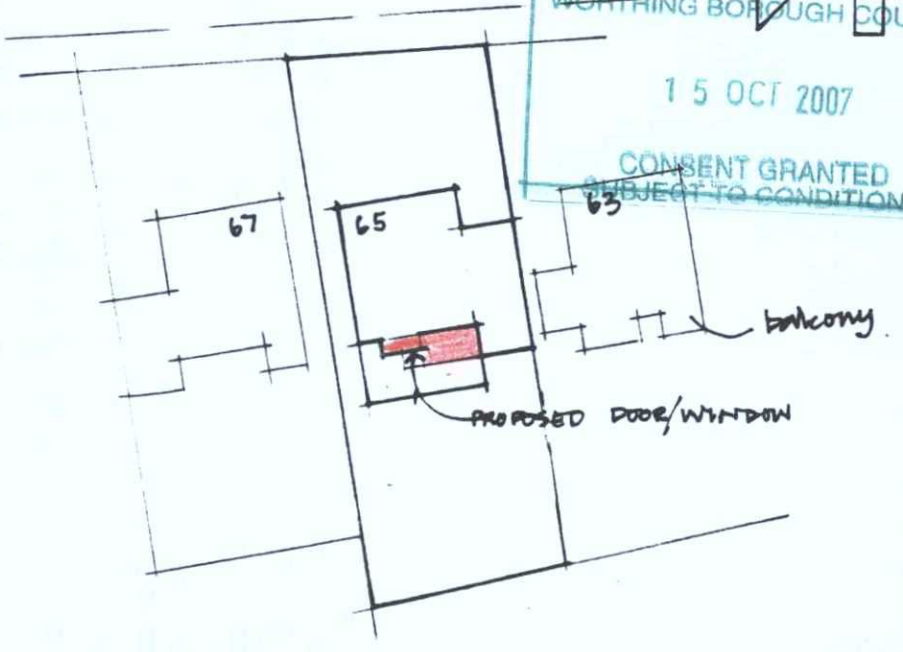


Block plan scale 1:500

T.P. OFFICE COPY

project	new first floor bay with Juliet balcony and repositioned balcony rail 65 MILL ROAD WORTHING
drawing scale	**PLAN AND SOUTH ELEVATION** 1:100
	drawing No. **TP583/110C** date:20/08/2007
client	John Rounce 65 Mill Road Worthing BN11 5DX 077 88 58 04 51
architect	Peter Wilson Hilary Mount Way Lancing Sussex BN15 0QD 01903 755765

White upvc doors and windows to match existing

Juliet balcony to new inward opening doors

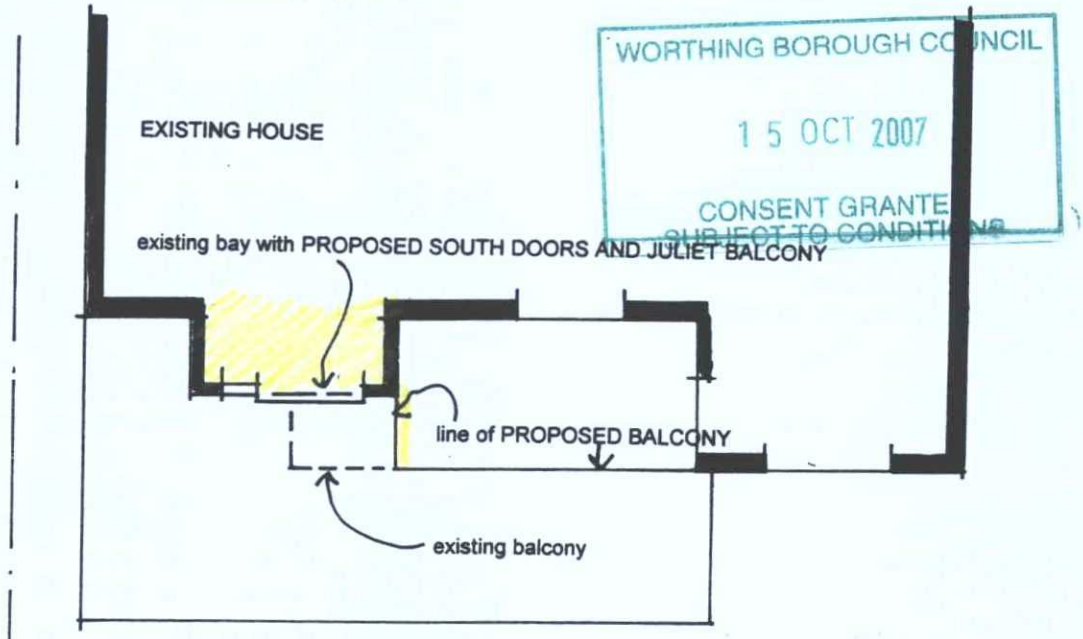

WORTHING BOROUGH COUNCIL
15 OCT 2007
CONSENT GRANTED
SUBJECT TO CONDITIONS

First floor plan


BOROUGH OF WORTHING
DEPOSITED 22/8/07
TP REF NO
WB / 07/1063/FUL



South elevation


T.P. OFFICE COPY

project	new first floor bay with Juliet balcony and repositioned balcony rail **65 MILL ROAD WORTHING**
drawing	**ELEVATIONS 2**
scale	1:100
drawing No.	**TP583/112C**
date	20/08/2007
client	John Rounce 65 Mill Road Worthing BN11 5DX 077 88 58 04 51
architect	Peter Wilson Hilary Mount Way Lancing Sussex BN15 0QD 01903 755765

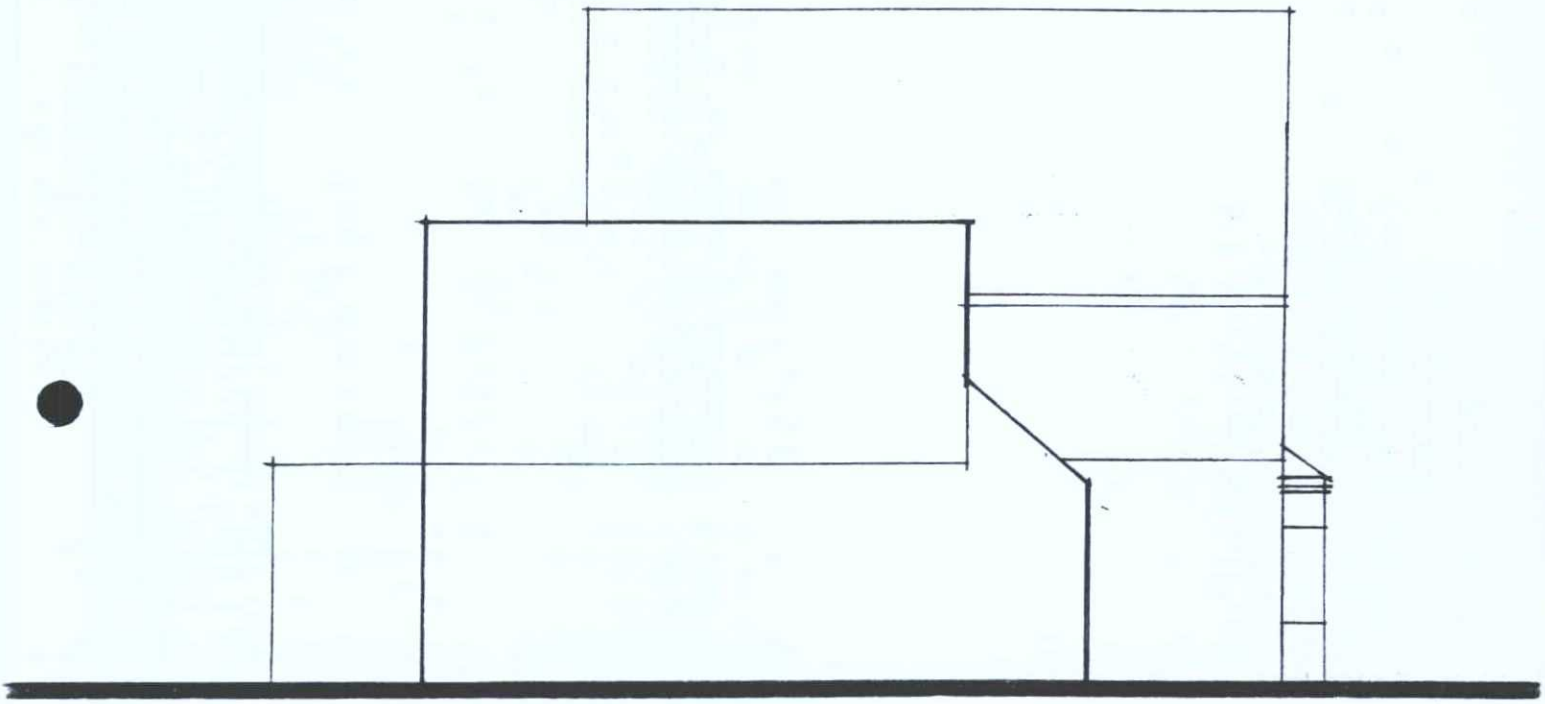

East elevation

BOROUGH OF WORTHING
DEPOSITED 22/8/07
TP REF NO
WB / 07 / 1063/FUL

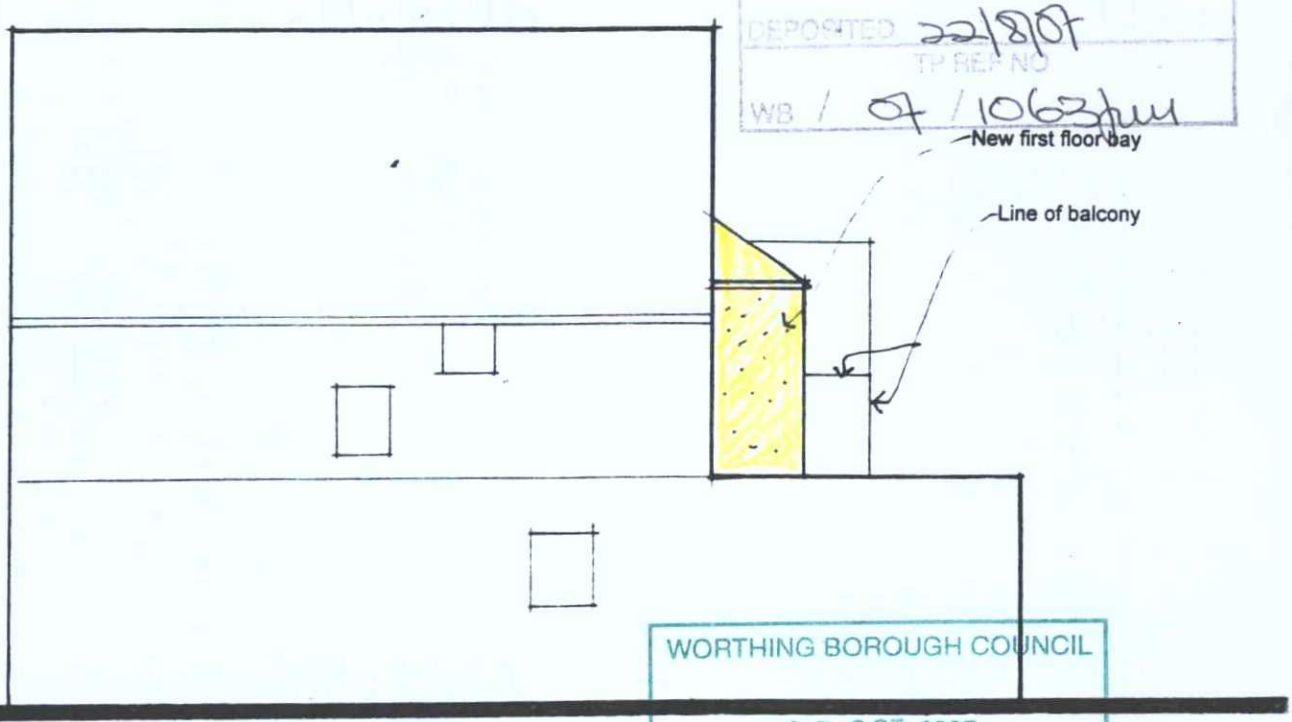

West elevation

WORTHING BOROUGH COUNCIL
15 OCT 2007
CONSENT GRANTED
SUBJECT TO CONDITIONS