


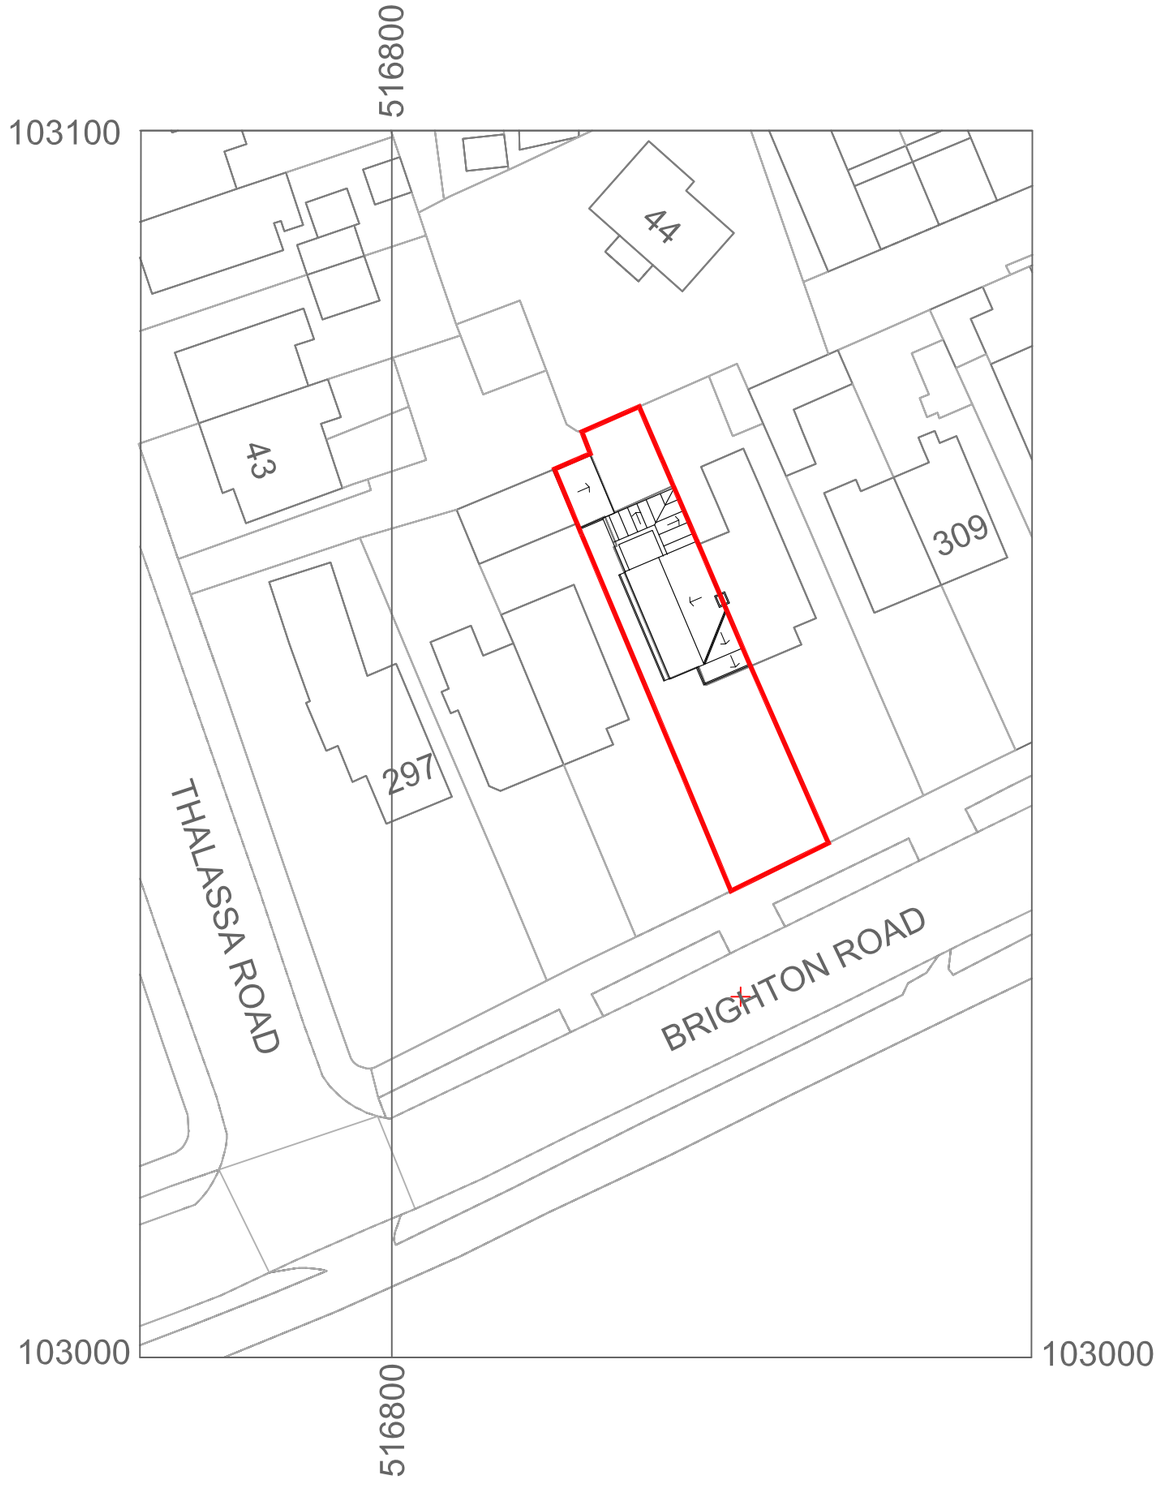





STAAC

Studio1, The Hub
3 Drove Road
Newhaven
East Sussex
BN9 0AD

free phone number 0808 1699964
e: support@staac.co.uk

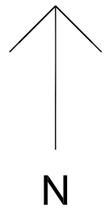NOTES:
This drawing is to be read in conjunction with all relevant Architects and Engineers drawings
Only figured dimensions are to be used for construction
All dimensions are to be verified on site prior to work commencing

| No. | Description | Date |
|---|---|---|
| | | |

| | |
|---|---|
| Client: | Kajal Patel |
| Address: | 303 Brighton Road<br>Shoreham by Sea<br>BN11 2HL |
| Project: | Garage Conversion |
| Drawing title: | Proposed Block Plan |
| Project No | 24175 |
| Date | 17-01-25 |
| Drawn by | IA |
| Drawing No | BP |
| Scale | 1:500@A3 |