

- Notes:
1. Do not scale from this drawing, except for Planning.
 2. All dimensions are in millimetres / metres unless stated otherwise.

Rev	Description	By	Date

AMENDMENTS

Drawing Status:
FOR INFORMATION




ADUR & WORTHING
COUNCILS
Adur & Worthing HIA
Portland House, Richmond Rd.
WORTHING BN11 1HS
www.adur-worthing.gov.uk
home.improvement@adur-worthing.gov.uk


Property Title:
**62 South Farm Rd.
Worthing BN14 7AL**

Drawing Title:
Plan views - Existing and Proposed

Scale @ A2: 1:50	Date: 10-08-2026	
UPRN: N/A	Drawn By: MSP	Checked By: N/A
Drawing No: 062/SOU/002	Rev: -	

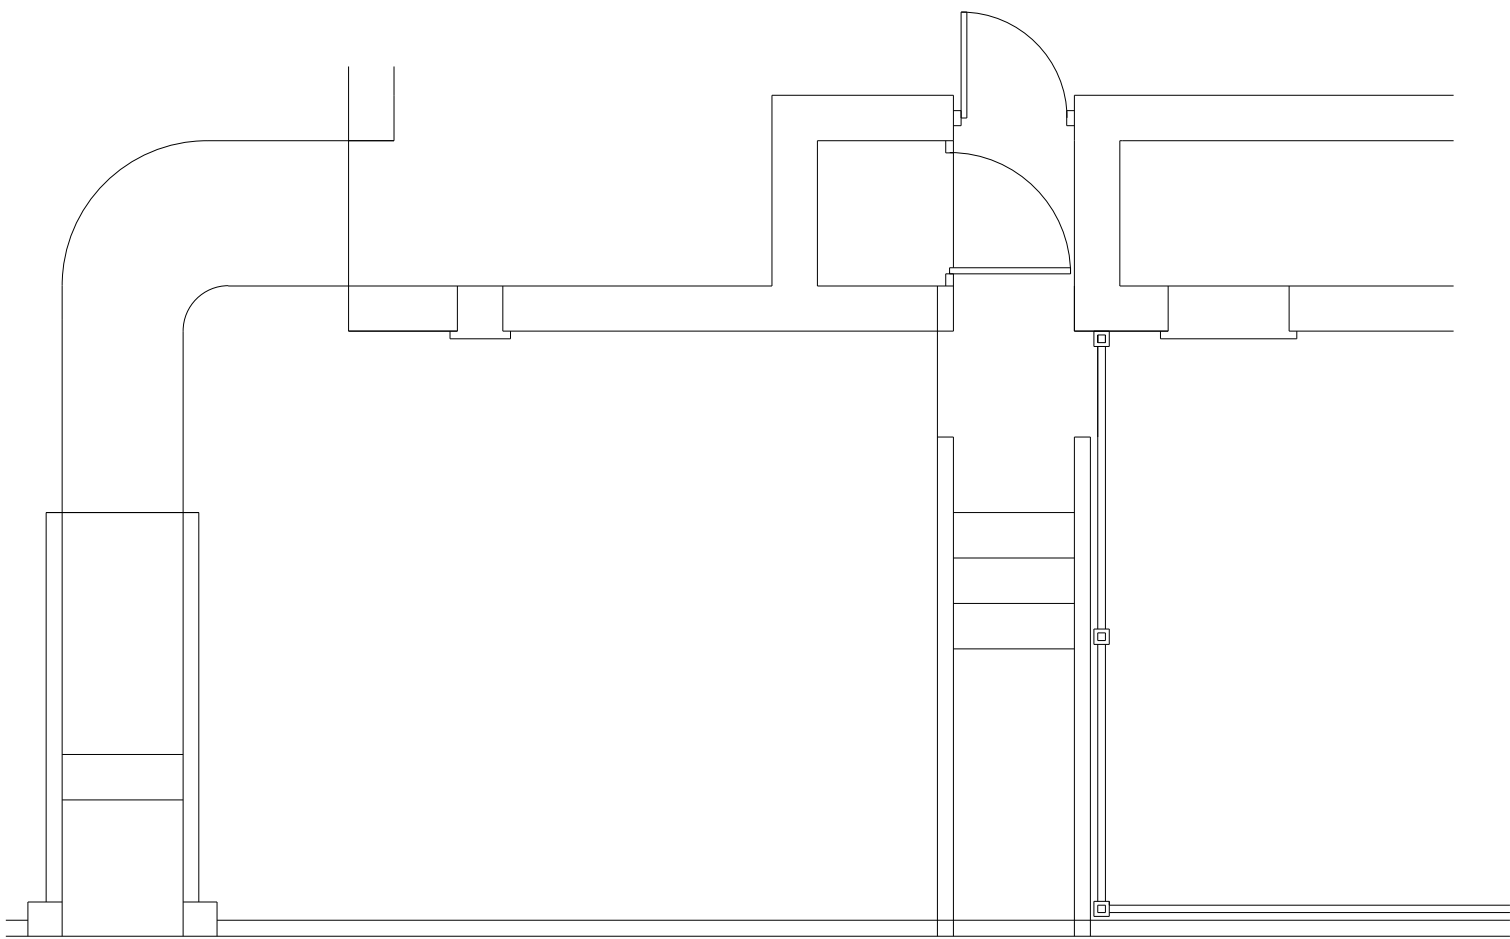

Plan View - Existing

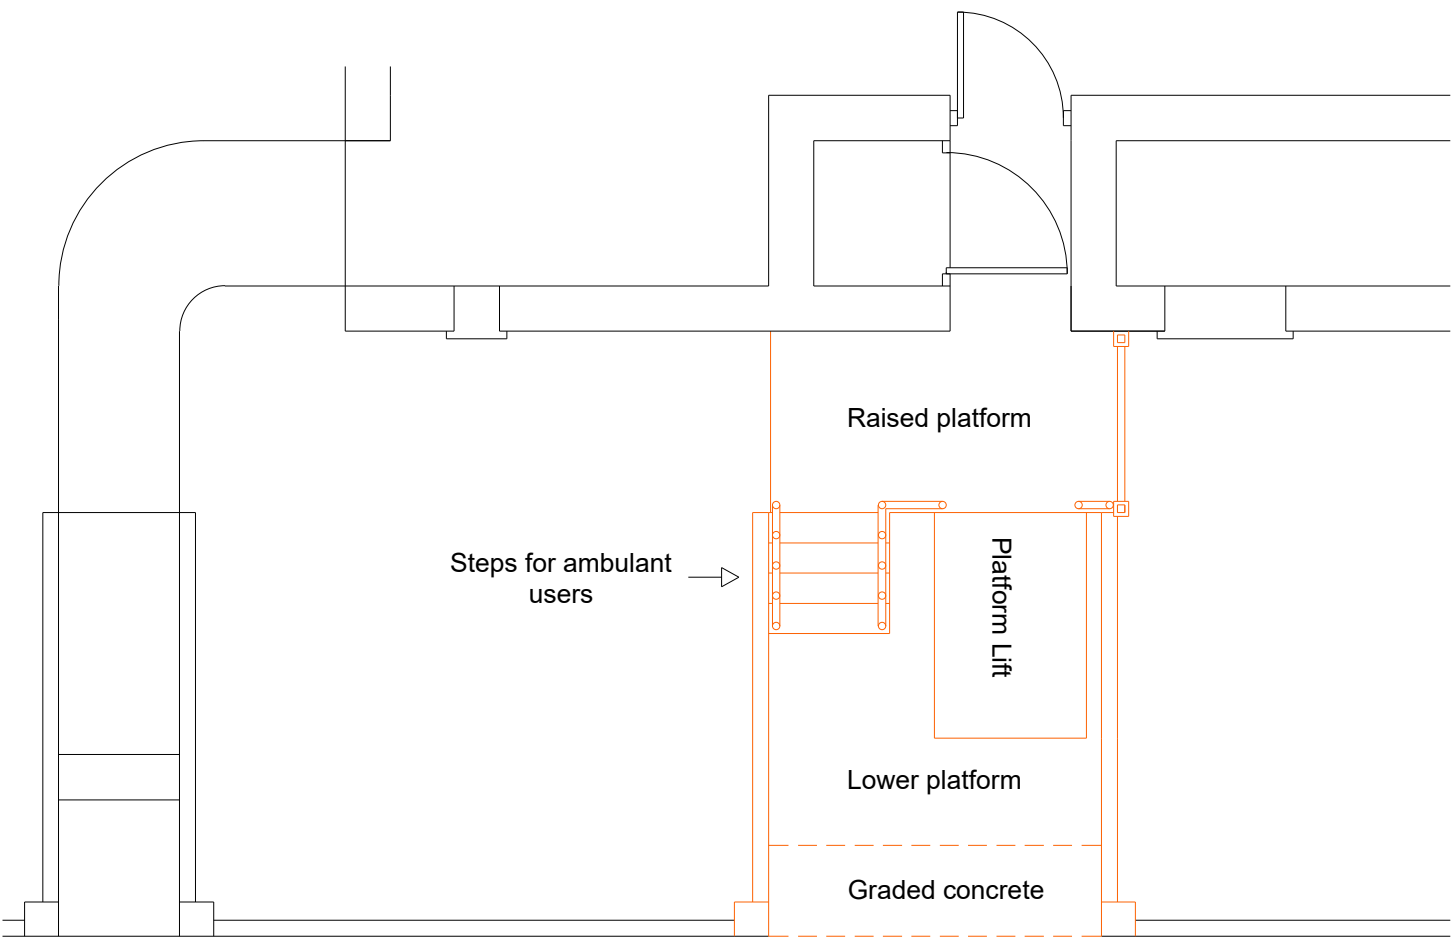

Plan View - Proposed

