





Proposed West (Front) Elevation - Scale 1:50

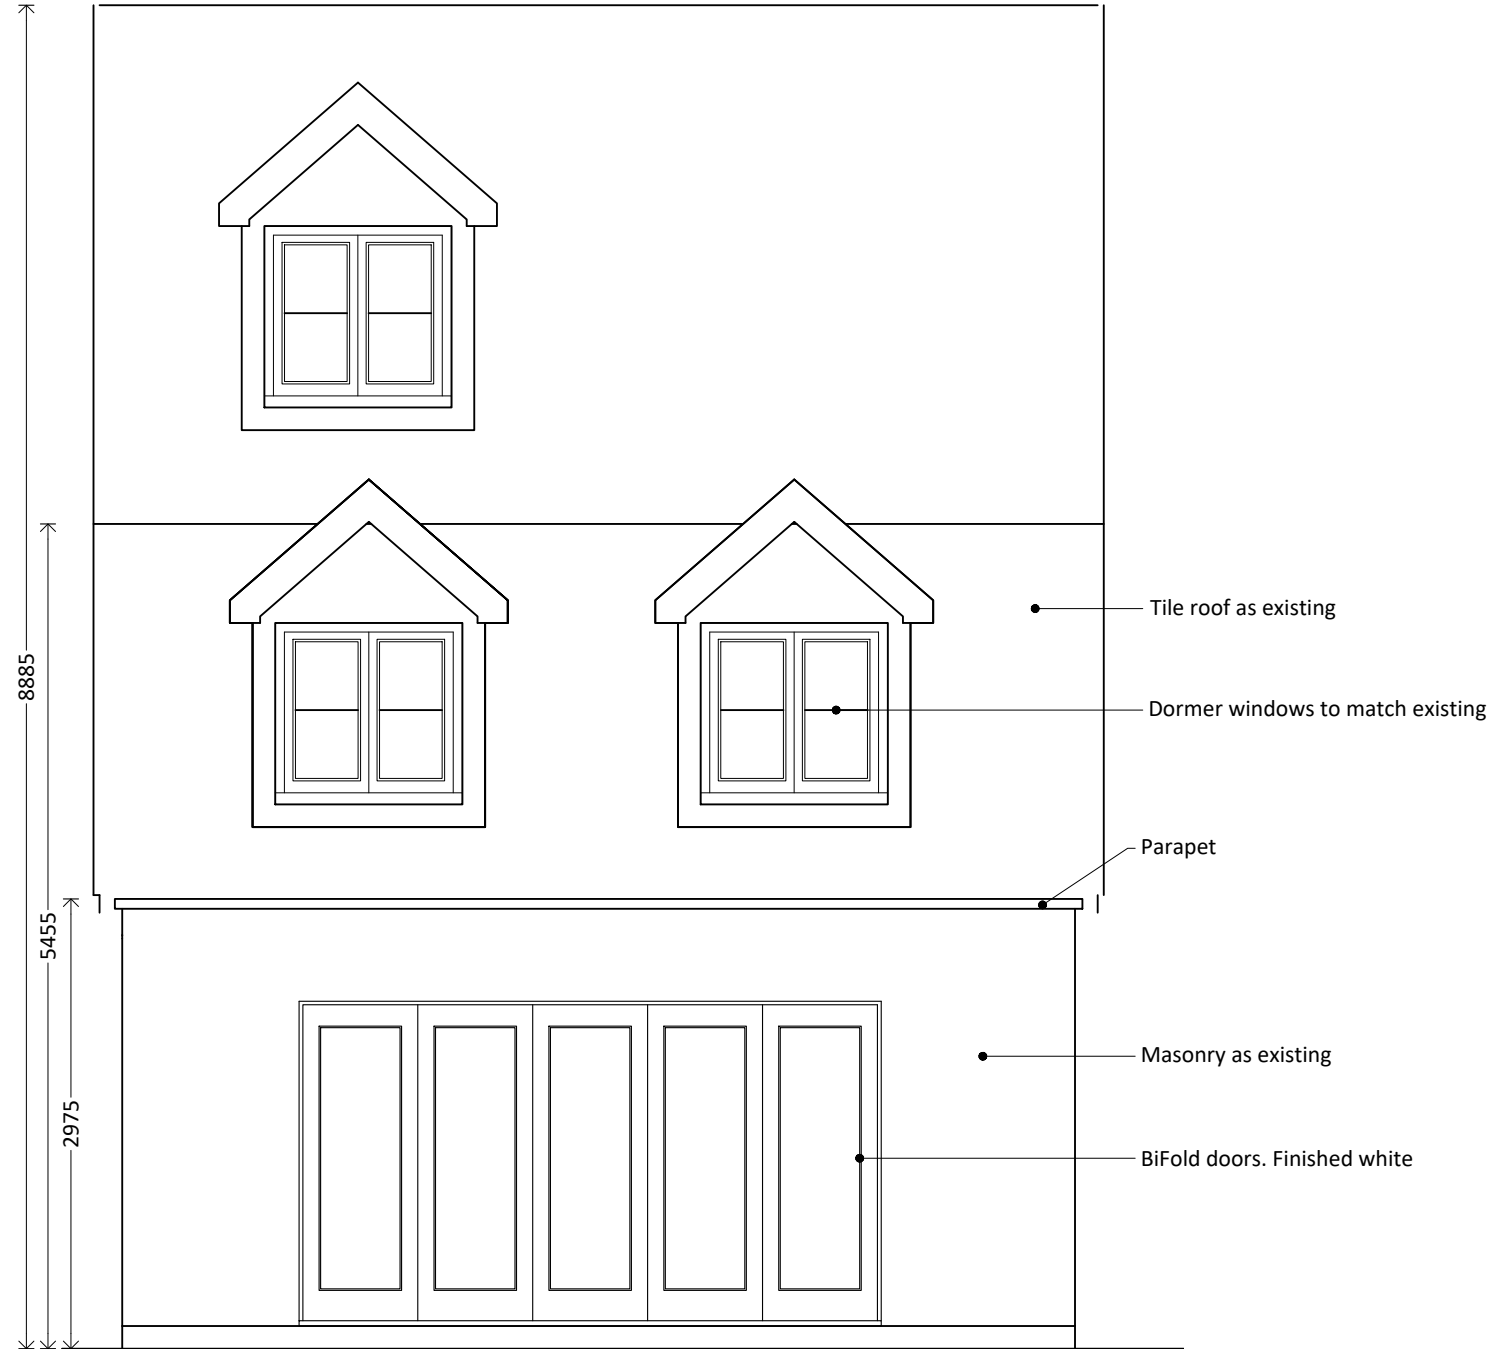


Proposed East (Rear) Elevation - Scale 1:50




Materials to be used.

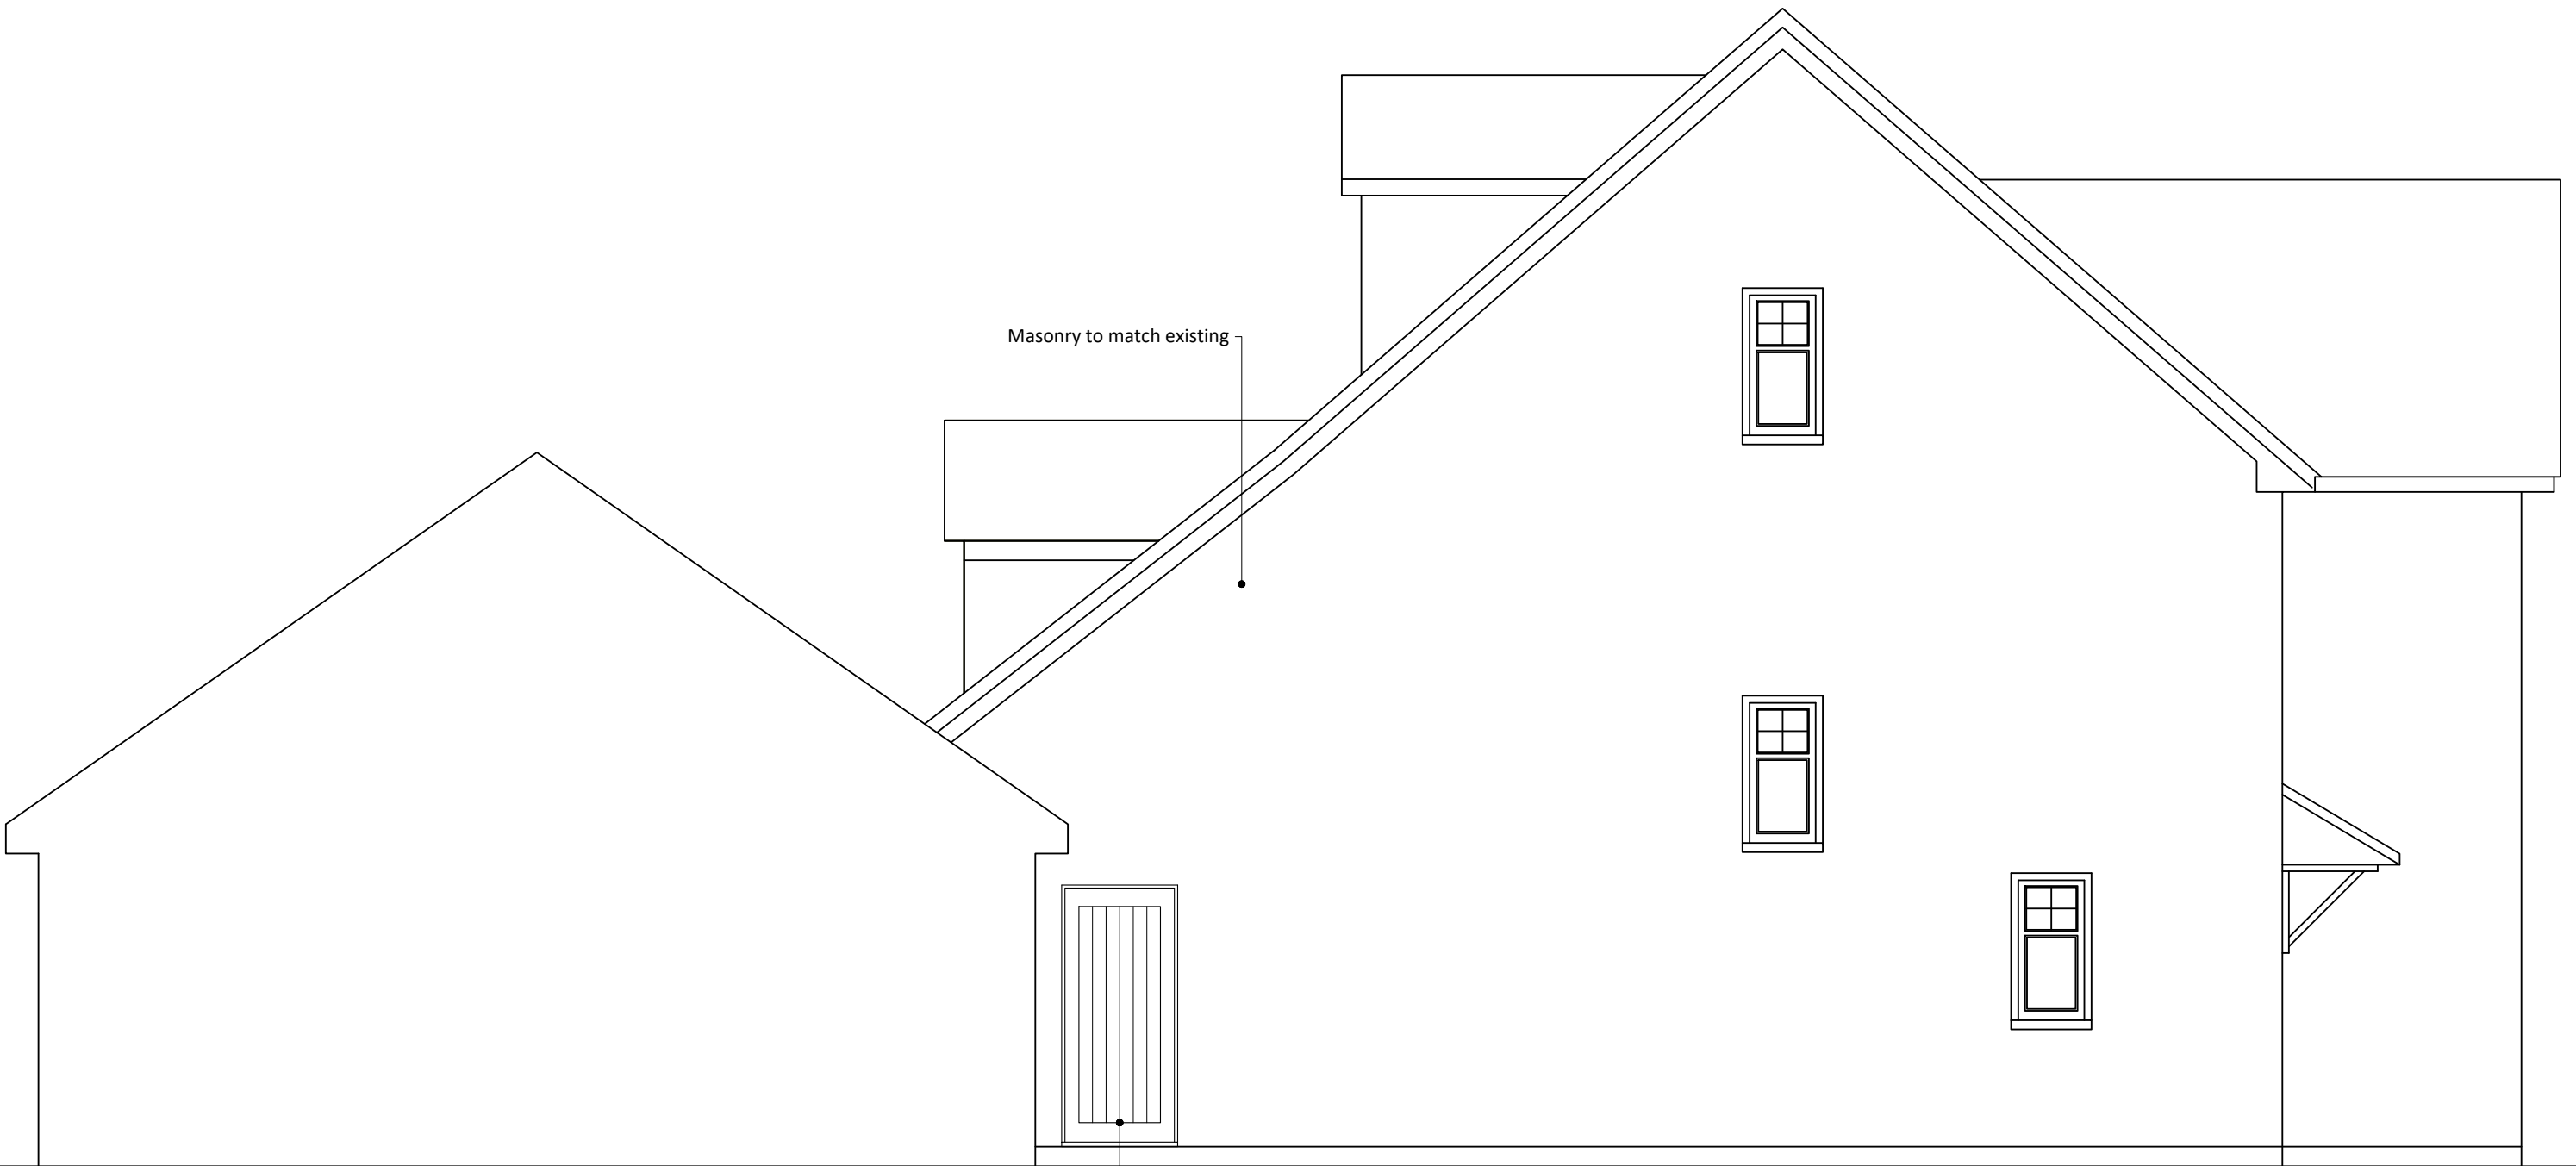


Proposed North (Garage Side) Elevation - Scale 1:50

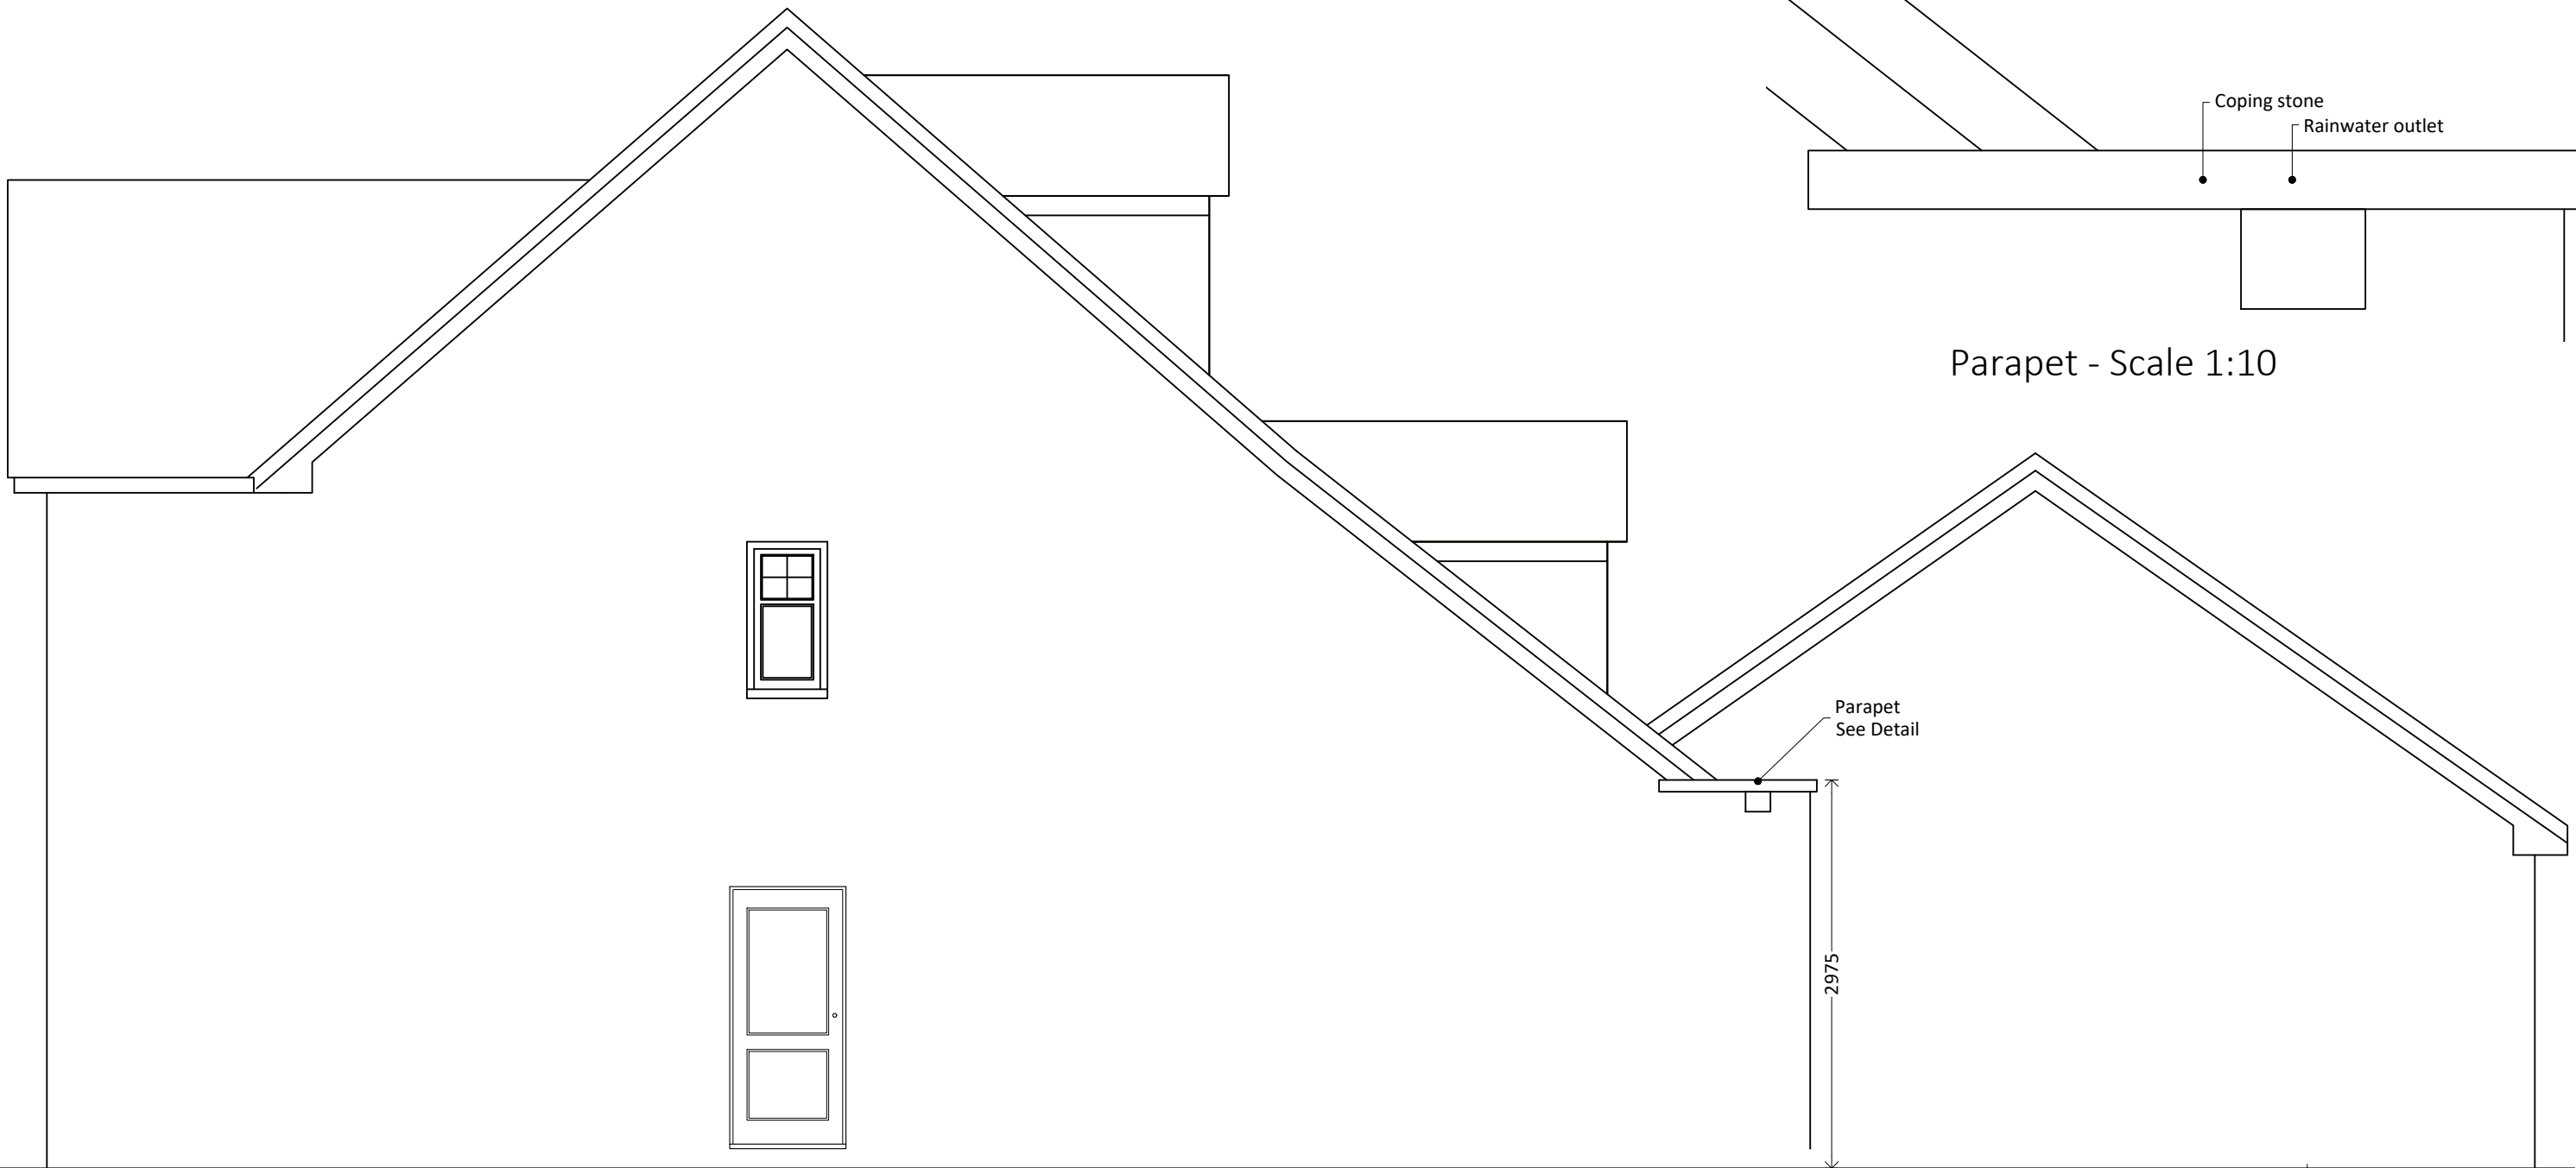

Proposed South (Neighbour Side) Elevation - Scale 1:50

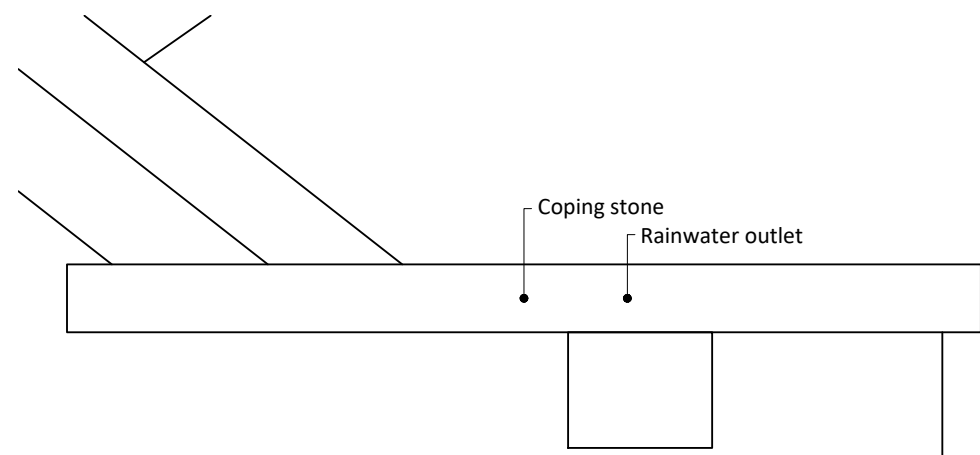

Parapet - Scale 1:10

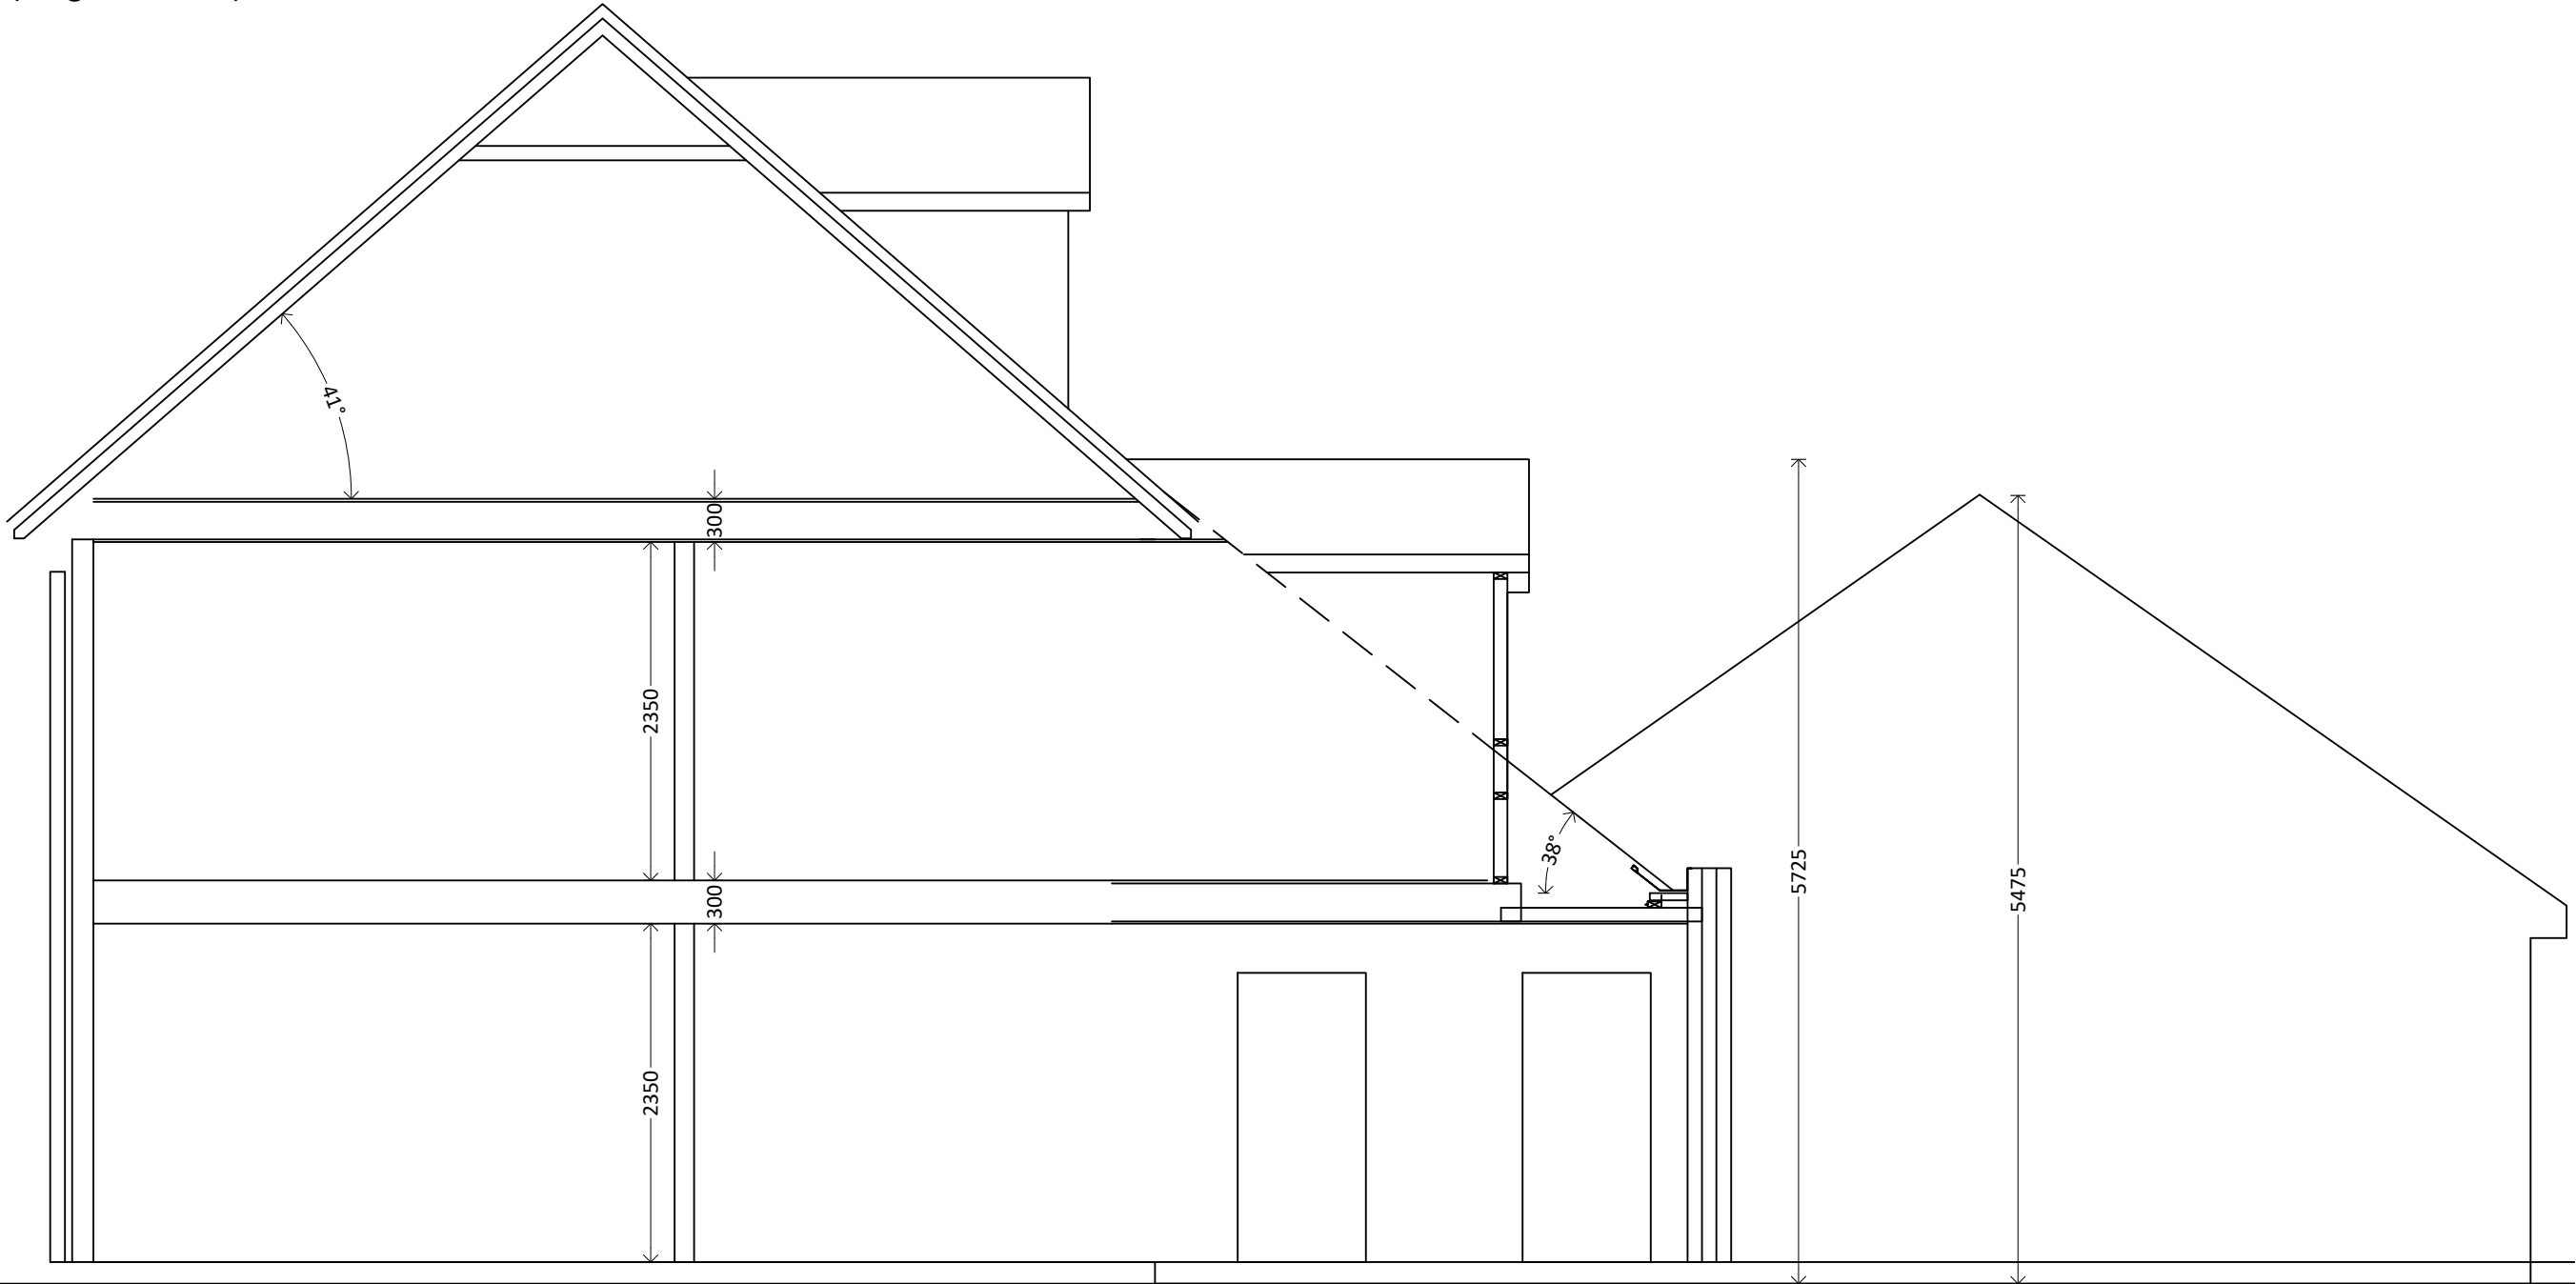

Proposed West-East Section - Scale 1:50