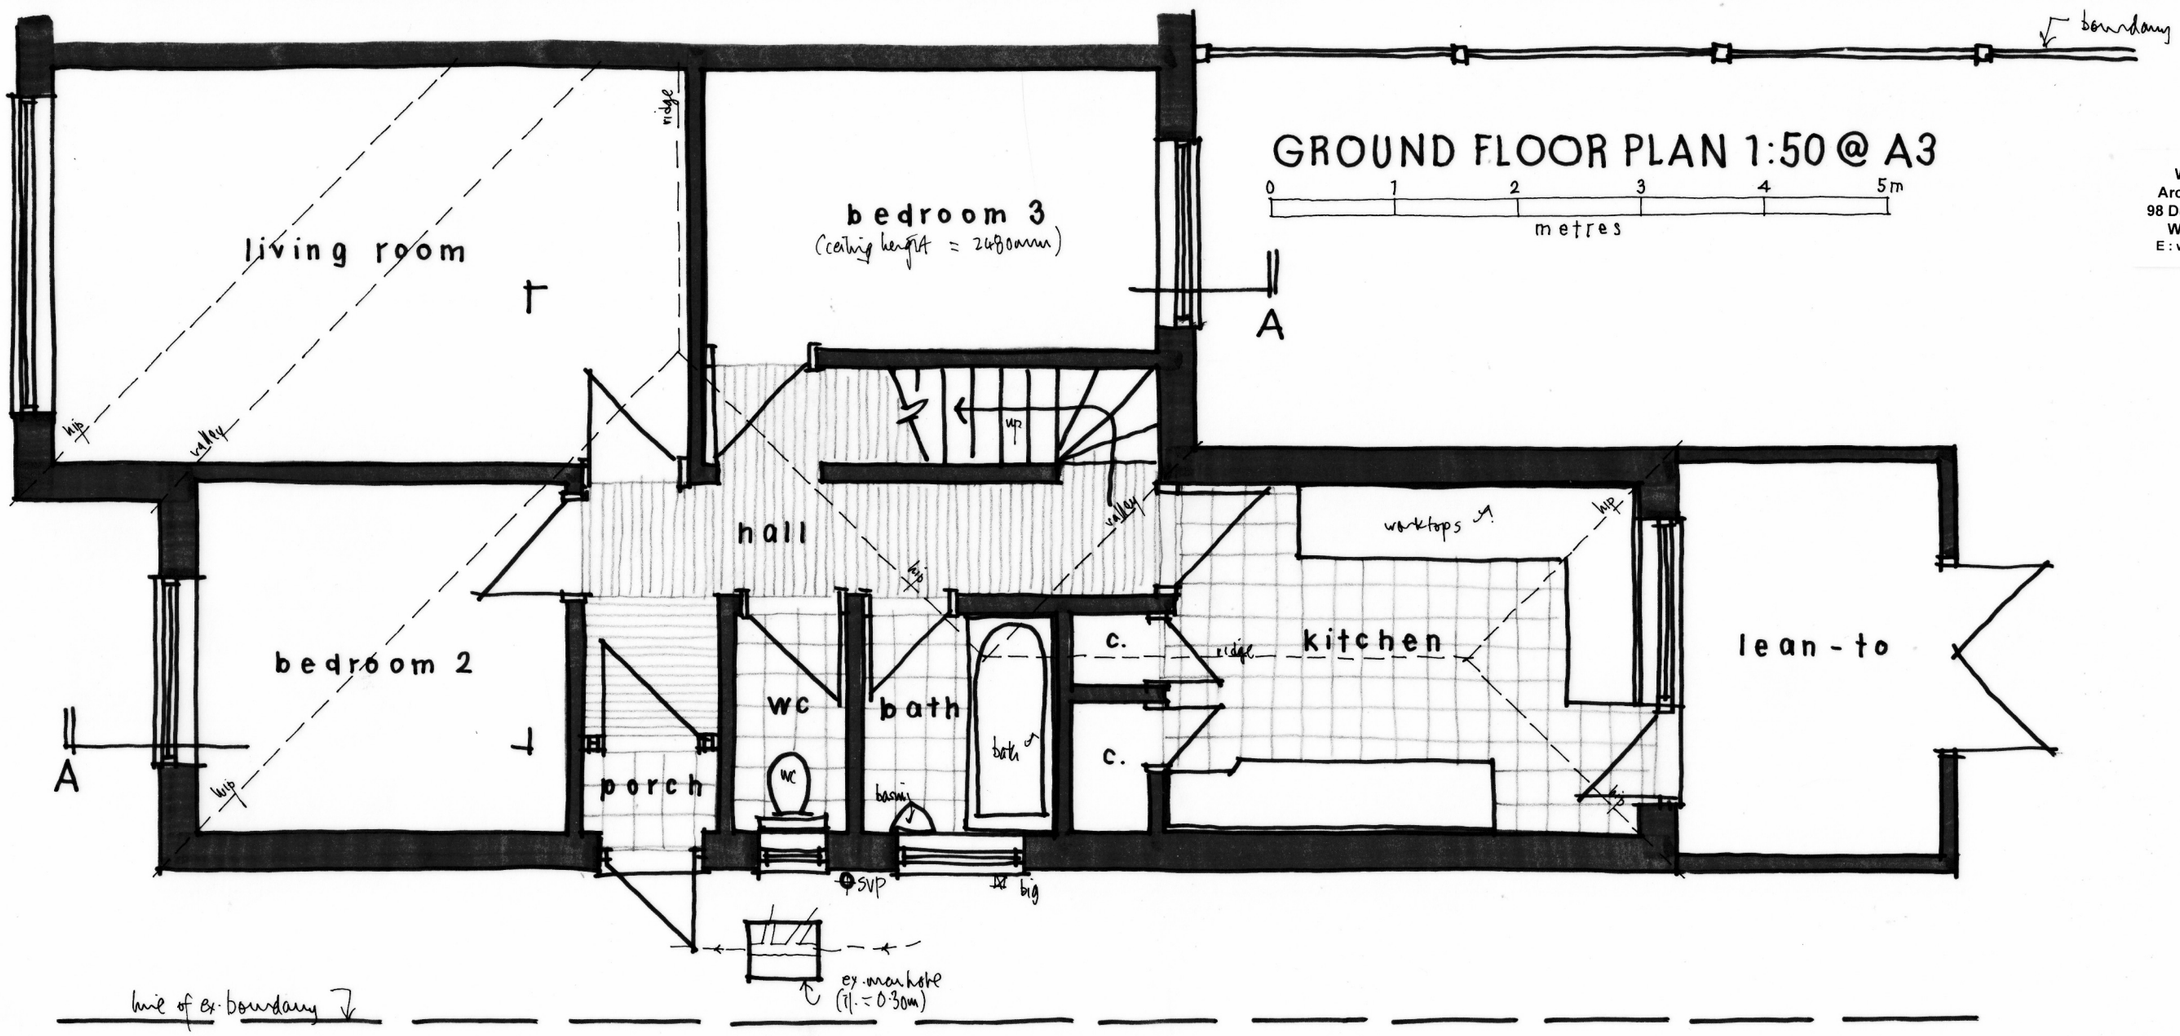

Wayne Gander MCIAT
Architectural Technologist
98 Durrington Lane, Worthing
West Sussex BN13 2RQ
E : waynegander08@gmail.com

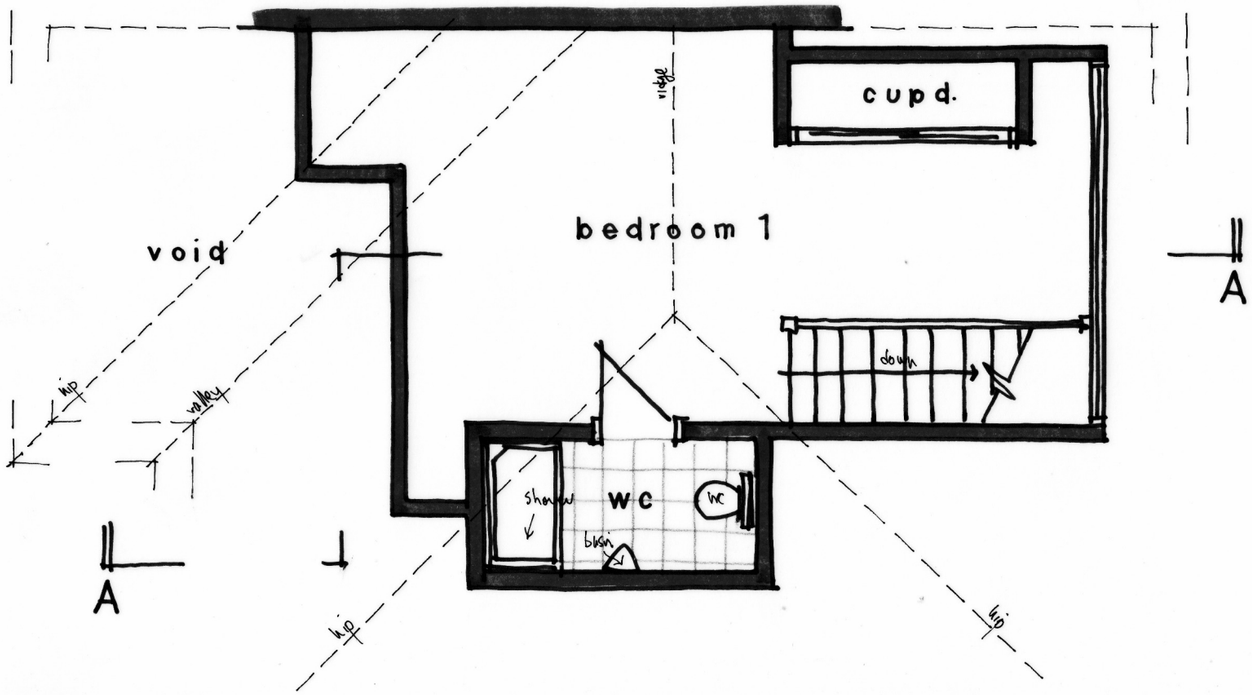

1st FLOOR PLAN

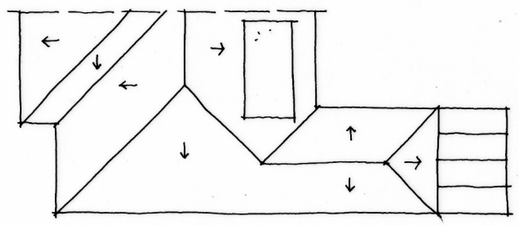

9 PLANTATION WAY, WORTHING
Existing details 01

July 2023