Scale Bar (1:100)

0m 5m 10m

Scale Bar (1:50)

0m 5m

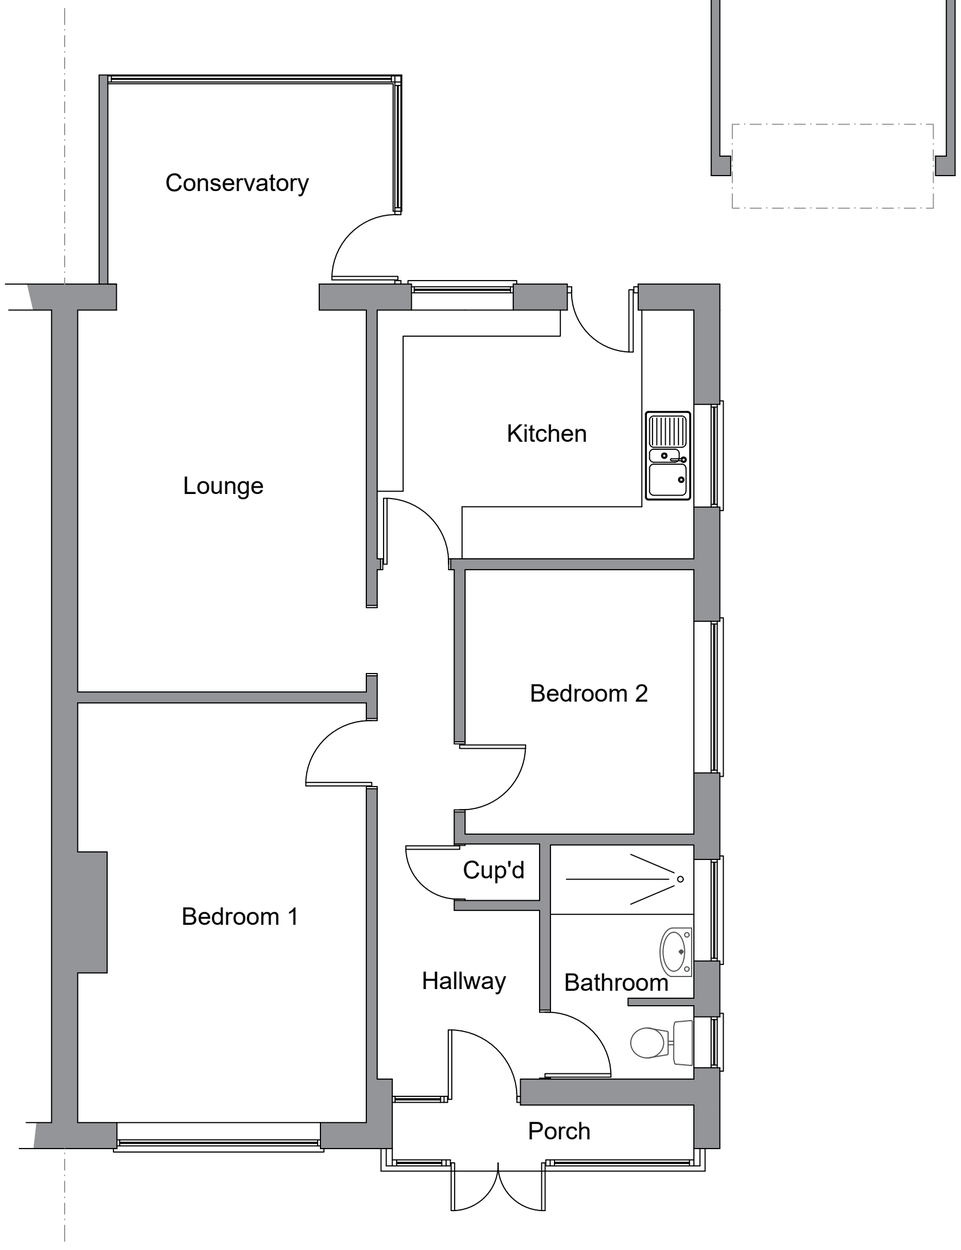

Existing Ground Floor Plan (Scale 1:50)



Existing Front (South East) Elevation (Scale 1:100)



Existing Rear (North West) Elevation (Scale 1:100)

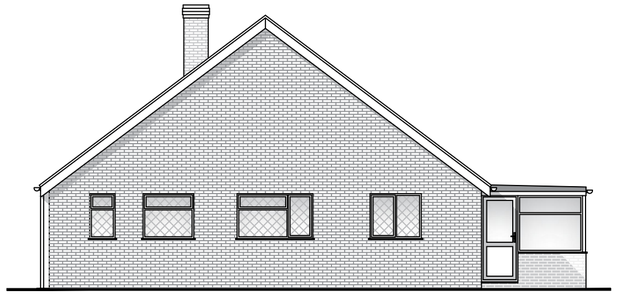

Existing Side (North East) Elevation (Scale 1:100)

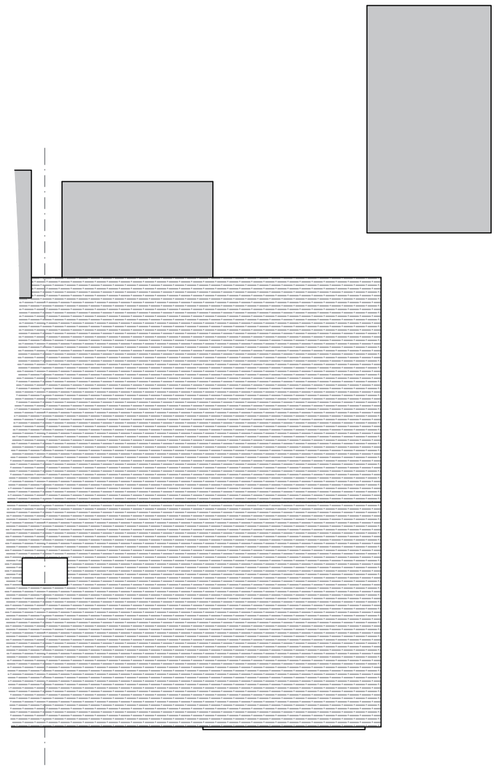

Existing Roof Plan (Scale 1:100)

revisions

DOWNSVIEW ASSOCIATES
Chartered Surveyors

Little Acorns, Hampers Lane, Storrington,
West Sussex, RH20 3HZ
Tel: 01903 740367 Mob: 7525 844965
Email: mail@downsview-surveyors.co.uk

RICS

address:
7 Birkdale Close
Durrington
Worthing
West Sussex
BN13 2RD

project:
Proposed loft conversion

title:
Existing Layouts and elevations

scale:	date:	revision:
As noted @ A2	August 2023	

drawing number:
2023.387b.01