Scale Bar (1:100)
0m 5m 10m

Scale Bar (1:50)
0m 5m

Notes:
Materials to match those of the existing dwelling.

Dorma Dimensions:
Area x length = Total Volume
4.244m² x 7.355m = 31.21m²

Volume of dorma = 31.21m²



Existing Front (South East) Elevation (Scale 1:100)

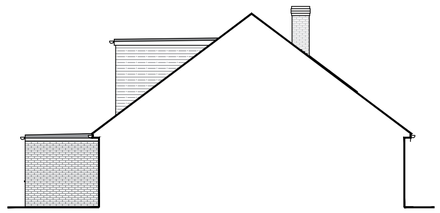

Proposed Side (South West) Elevation (Scale 1:100)



Proposed Rear (North West) Elevation (Scale 1:100)

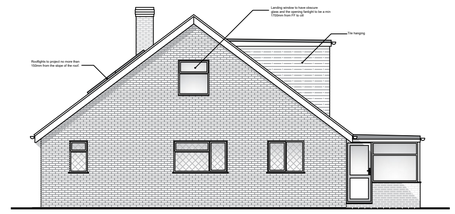

Proposed Side (North East) Elevation (Scale 1:100)

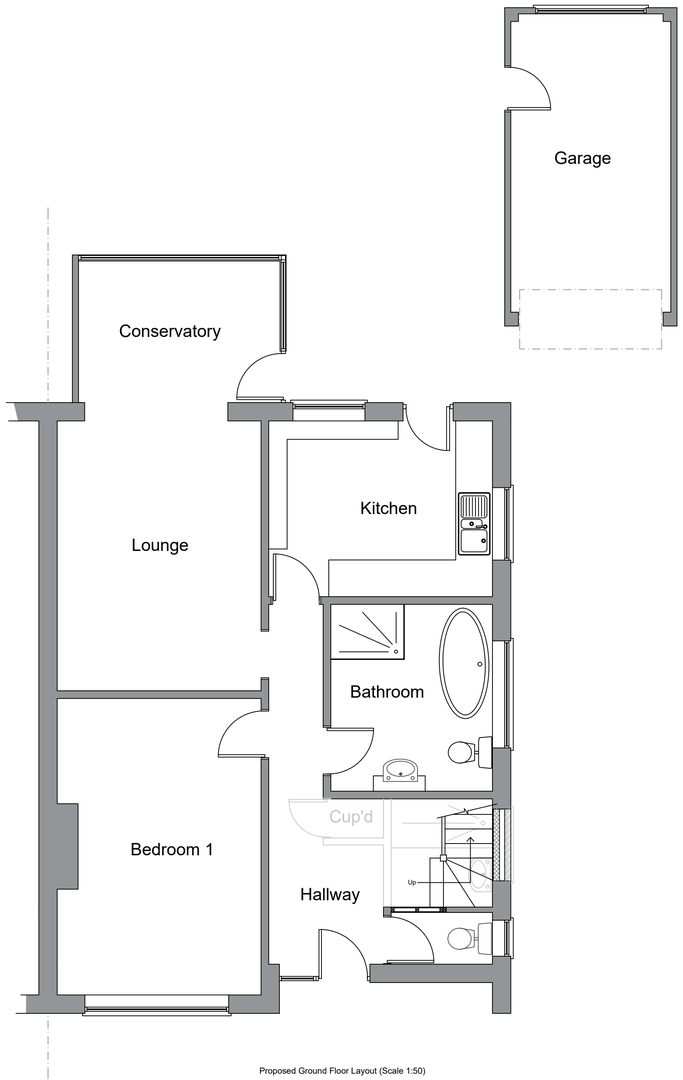

Proposed Ground Floor Layout (Scale 1:50)

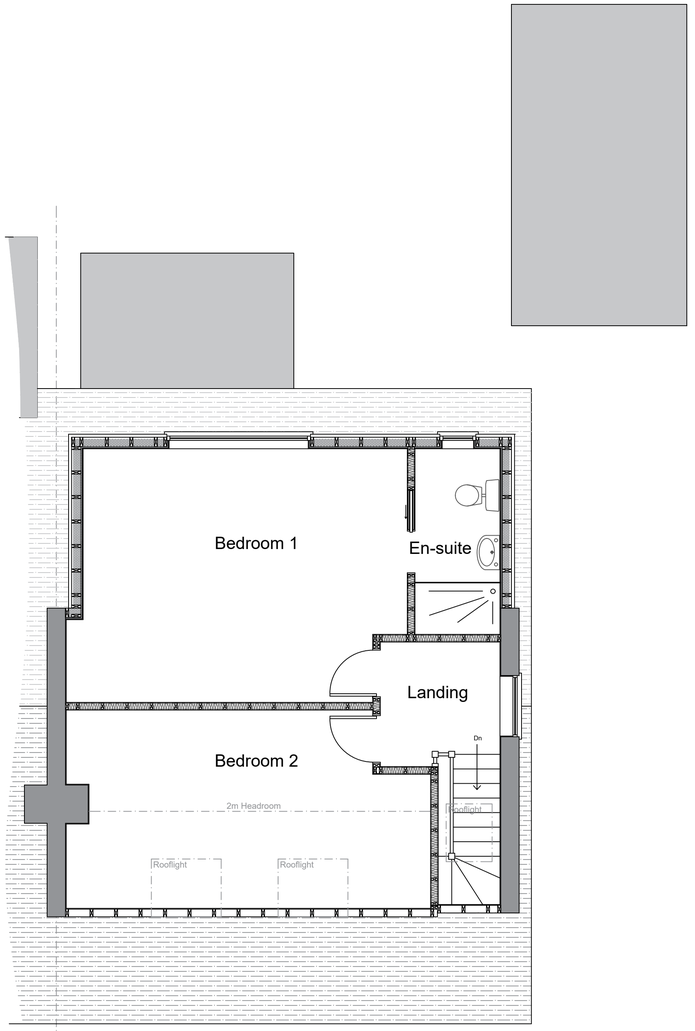

Proposed First Floor Layout (Scale 1:50)

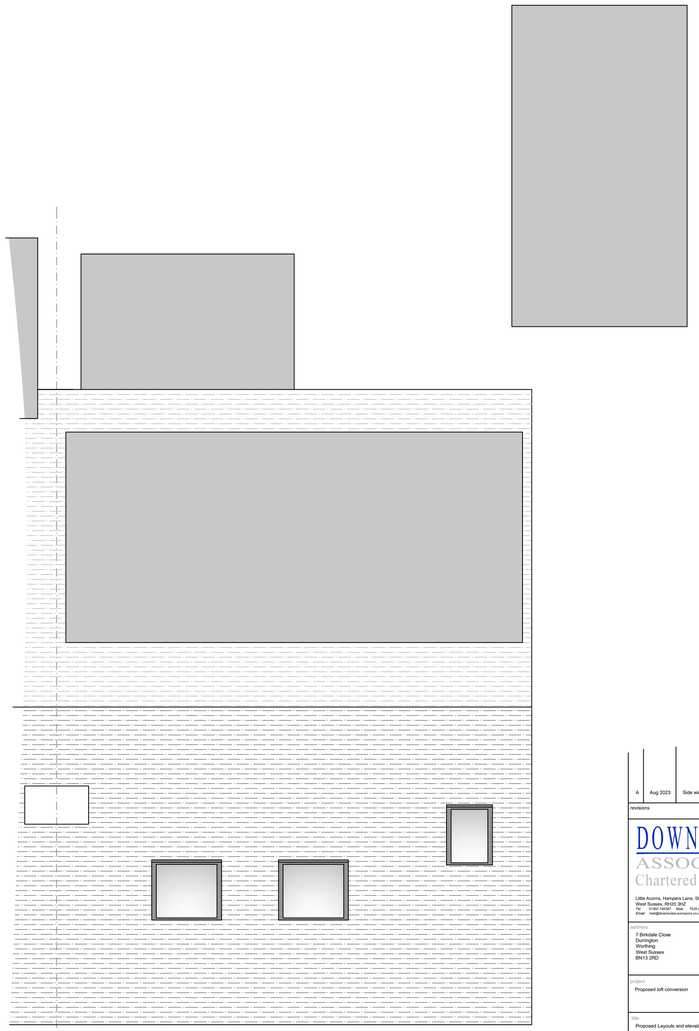

Proposed Roof Plan (Scale 1:50)

A	Aug 2023	Side window and notes amended

revisions

DOWNSVIEW
ASSOCIATES
Chartered Surveyors
Little Acorns, Hampers Lane, Storrington, West Sussex, RH20 3HZ
Tel: 01903 746 047 Mob: 7525 844665
Email: mail@downsview-surveyors.co.uk
RICS

address
7 Brindale Close
Dunington
Worthing
West Sussex
BN13 2RD

project
Proposed loft conversion

title
Proposed Layouts and elevations

scale	date	revision
As noted @ A1	August 2023	A

drawing number
2023.387b.02