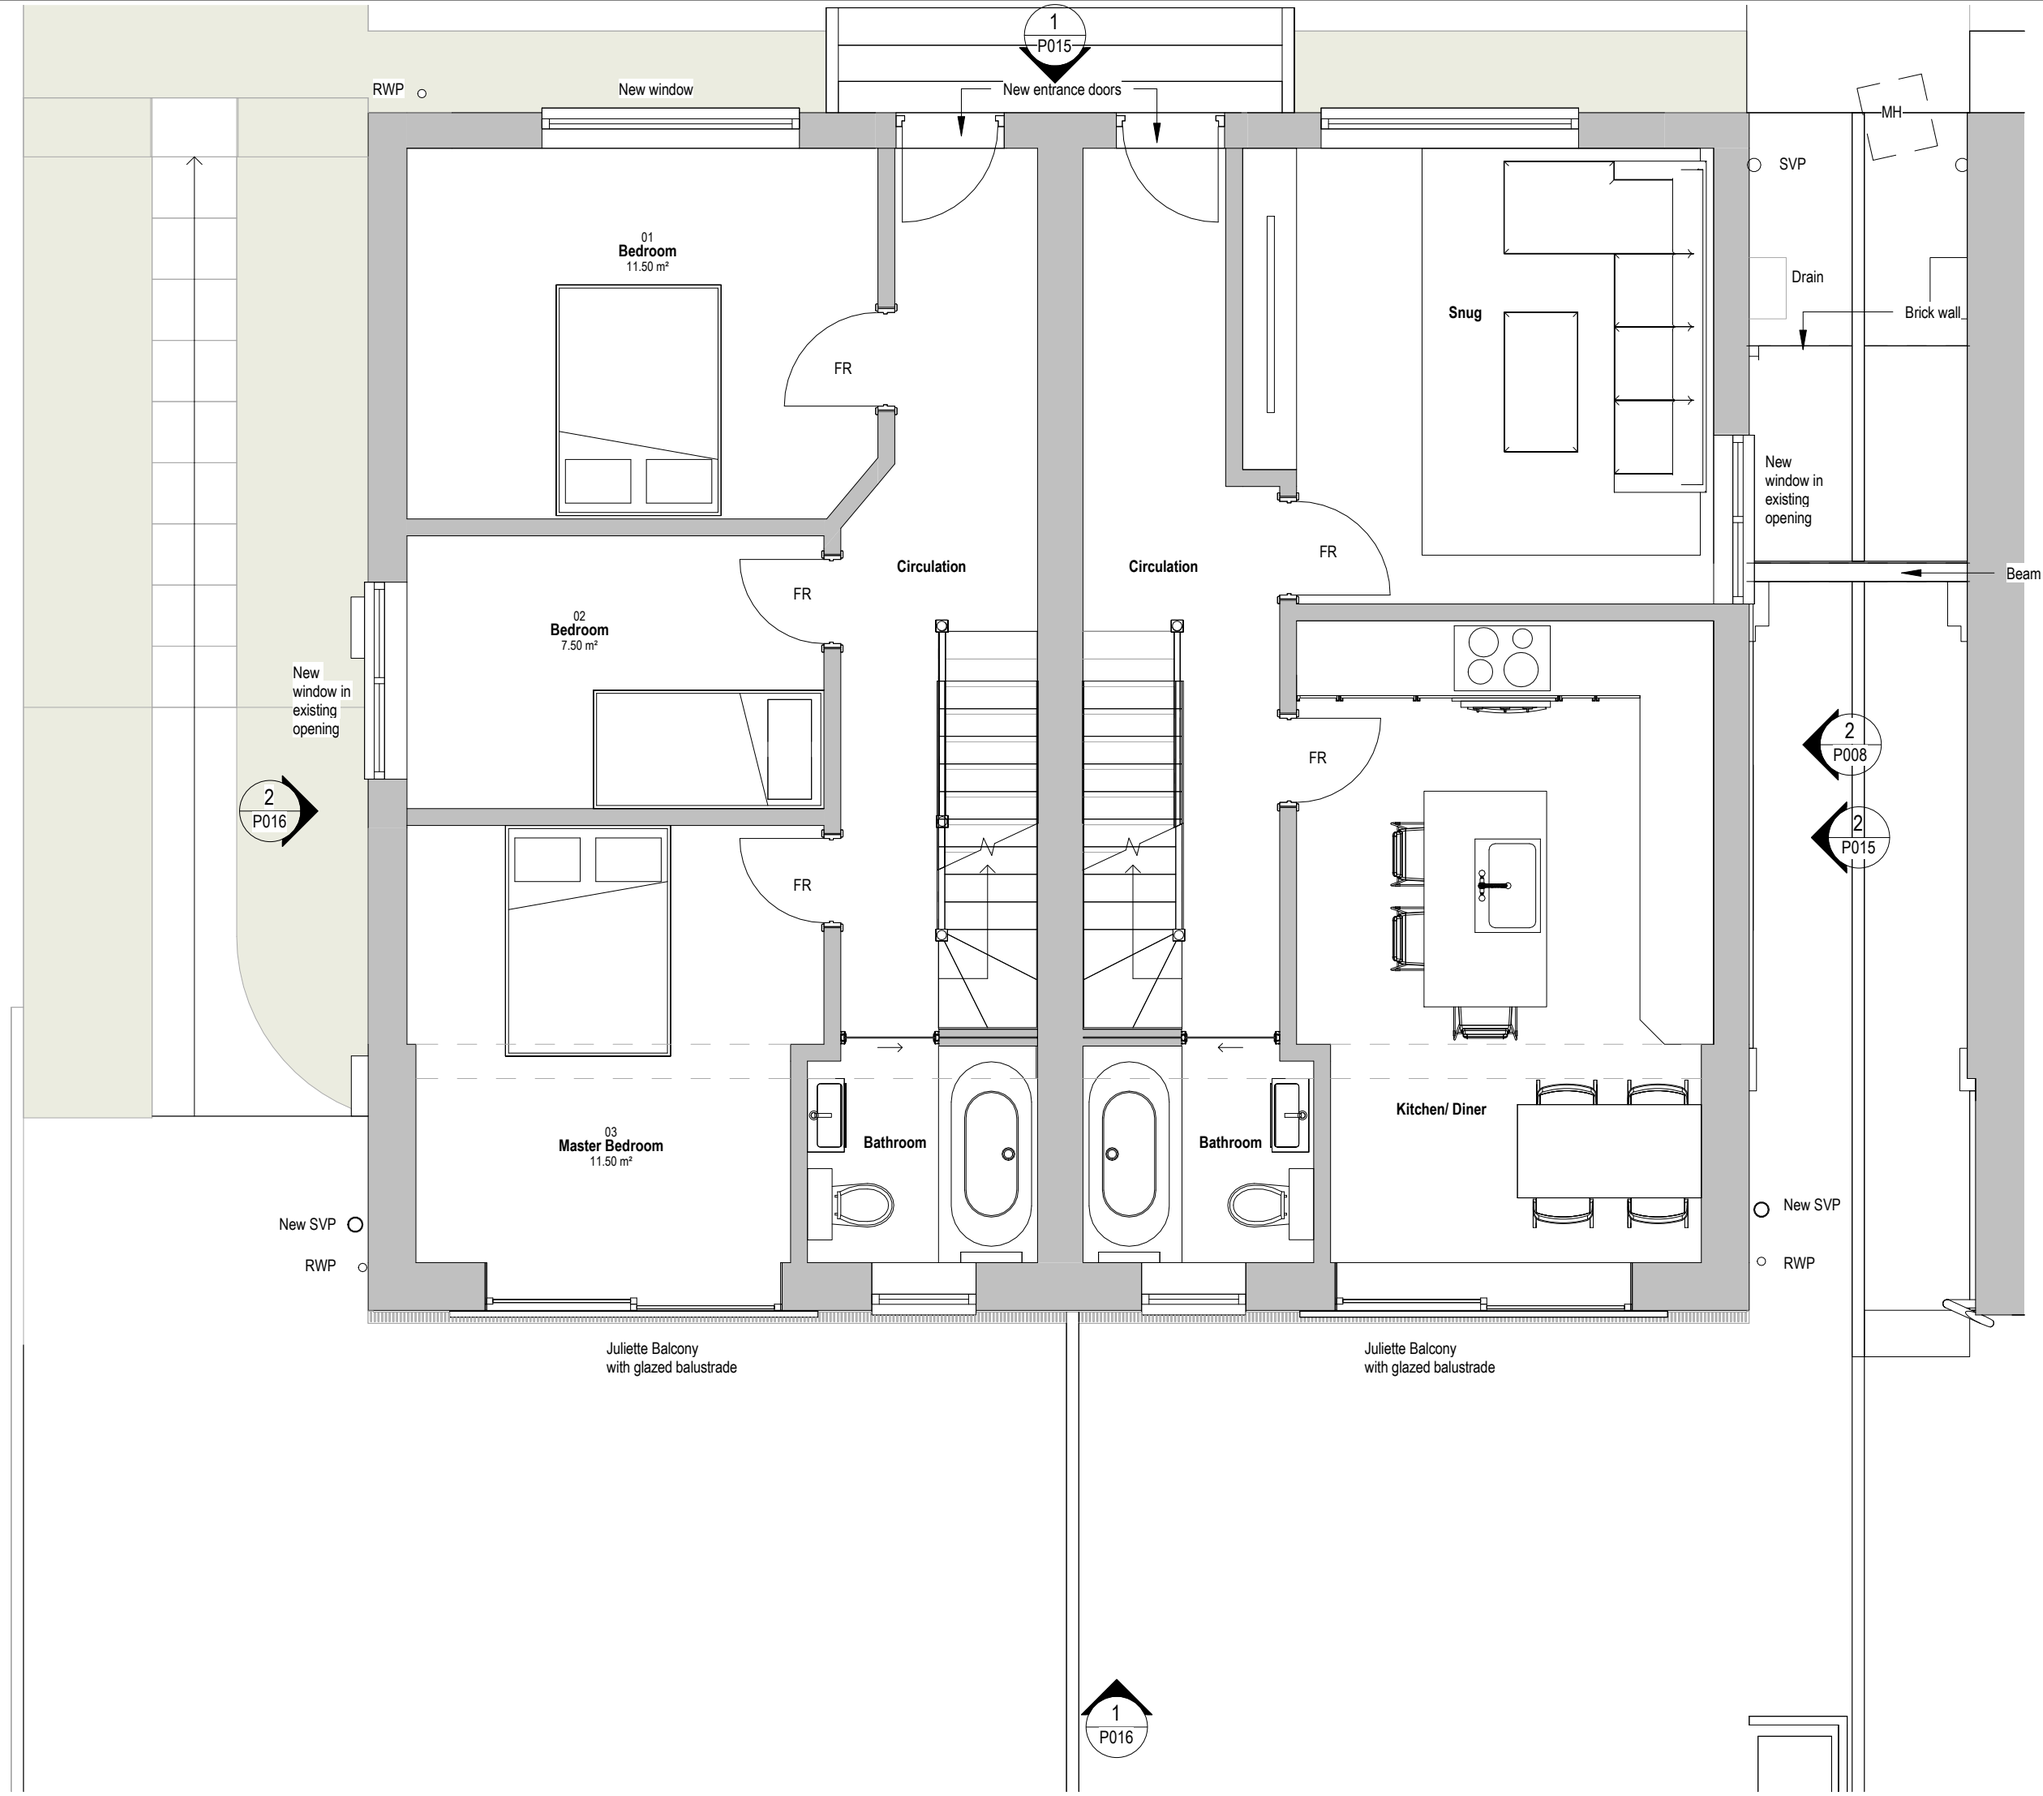


Revisions

No.	Description	Date	By
5	Amended for planning	26-01-23	
4	Amended for planning	19-12-22	
3	Amended for planning	08-12-22	
2	Amended for planning	04-12-22	
1	Planning Application	14-09-22	

Notes:

GENERAL NOTES:

All dimensions & levels are preliminary and approximate and subject to utilities search, legal boundaries and detailed layouts/ design development through consultation.

Dimensions are to be checked on site by contractor & sub contractors prior to commencement of work, any discrepancies are to be highlighted immediately to the architects.

Scale 1 to 50

0 0.5 1 2.5 M

Scale: 1 : 50 @ A3

Project No. **339** Project Name: **74 Brighton Road**

Drawing No. **P012** Drawing Name: **Proposed First Floor Plan**

Revision: **P 5** Suitability Description: **PLANNING** Project Issue Date: **AUG 22**

Drawn: MS Checked: GF Orig Paper Size: A3

F R E S H | Architects

T 07703682107 | 07393913140

info@fresh-architects.co.uk | www.fresharchitects.co.uk

Use figured dimensions only. All levels and dimensions to be checked. This drawing is to be read in conjunction with all other relevant drawings and specifications.

© FRESH Architects Ltd. All rights reserved