project	EXTENSION TO 11 HOWARD ROAD SOMPTING BN15 0LW
client	Mr T Brankovic 11 Howard Road Sompting BN15 0LW
architect	Peter Wilson Hilary Mount Way Lancing BN15 0QD 01903 755765
drawing	scale 1:1250 & 1:500 date: 01/07/15 revision

location & block plan tp730/9a

AMENDMENT

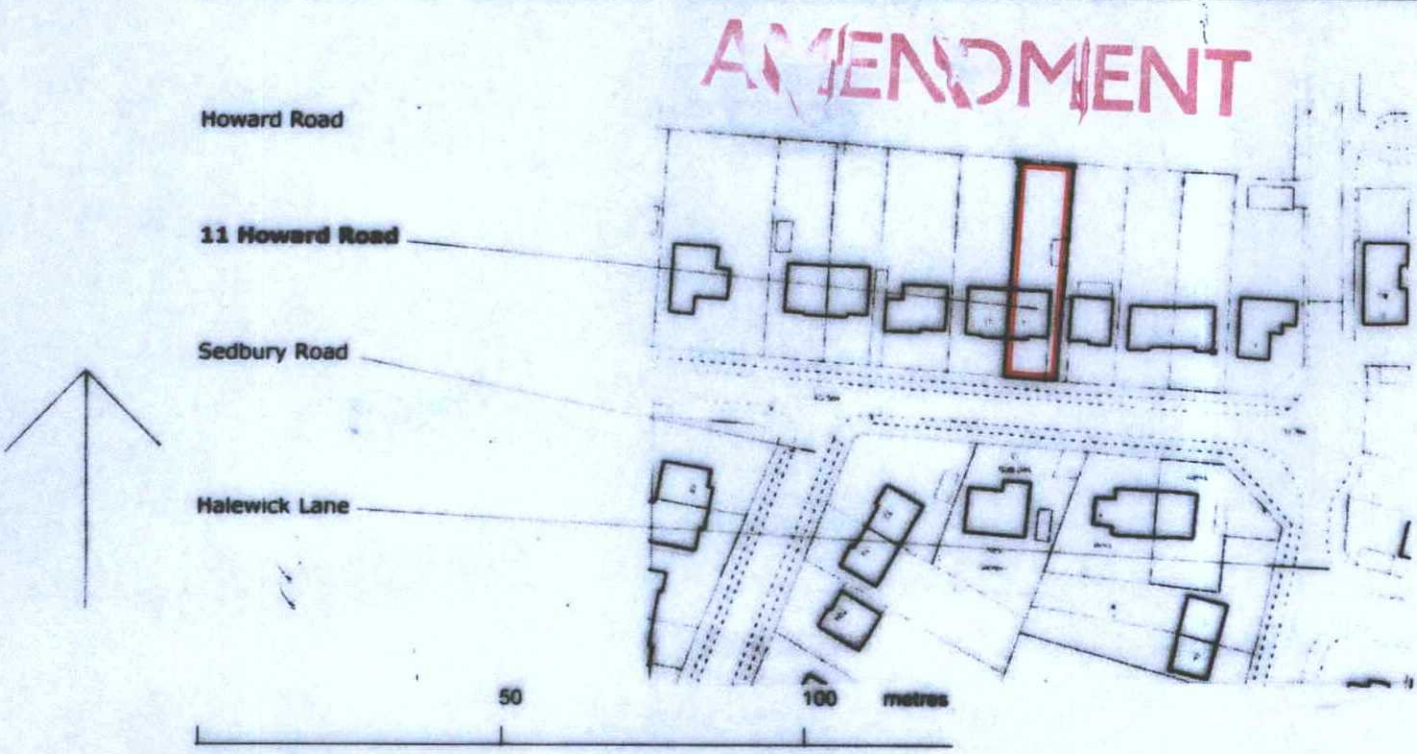

location plan 1:1250

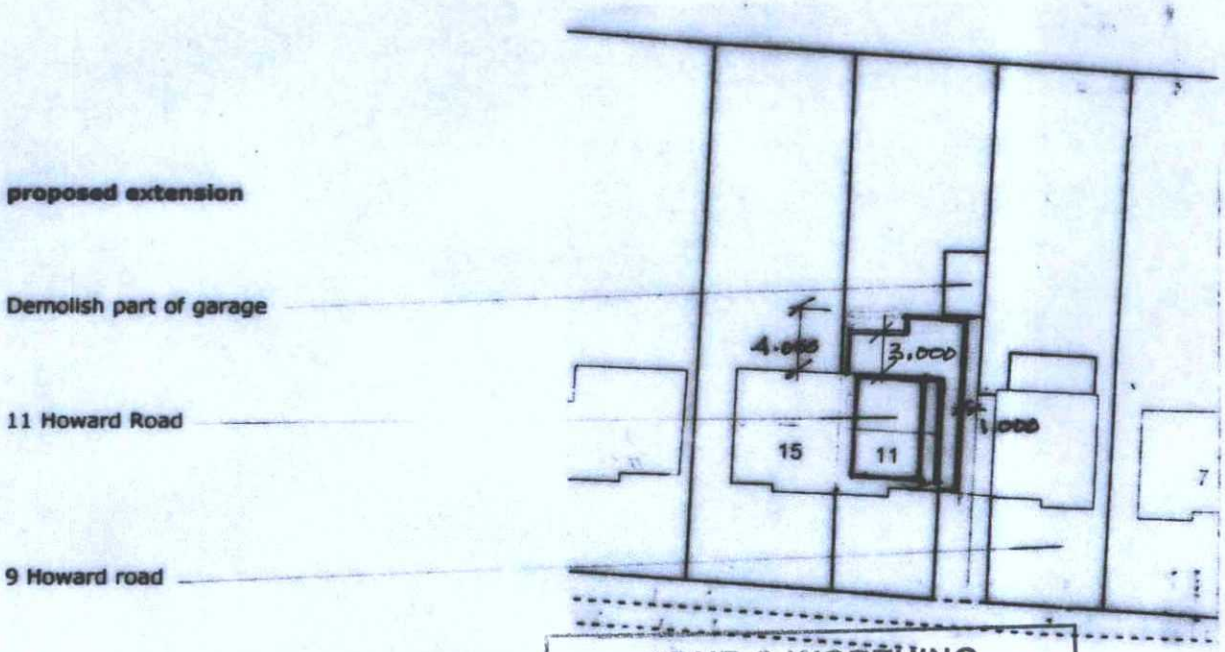

block plan 1:500

ADUR & WORTHING
PLANNING SERVICES

PLAN	AWDM/1029/15
DATE VALID	23/9/15

PETER WILSON CONSULTANTS LTD Registration No 2489620