Plan 2 of 3

The property owner is required to serve a party structure notice on the adjoining owner as required by The Party Wall etc Act 1996.

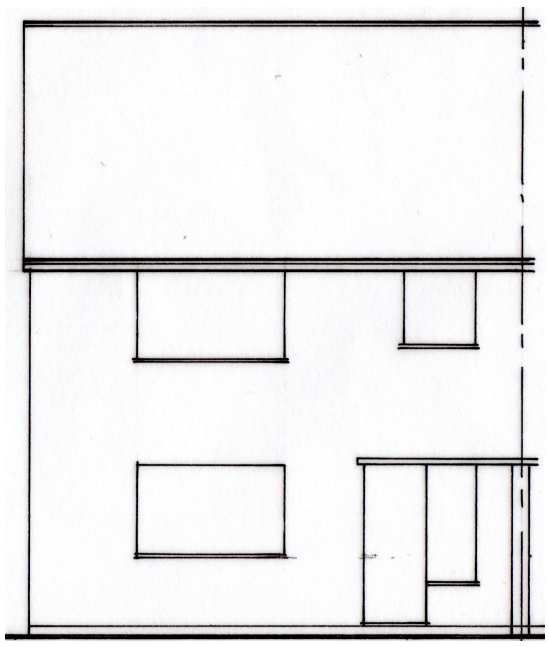

EXISTING FRONT ELEVATION (EAST) 1:100



PROPOSED FRONT ELEVATION (EAST) 1:100

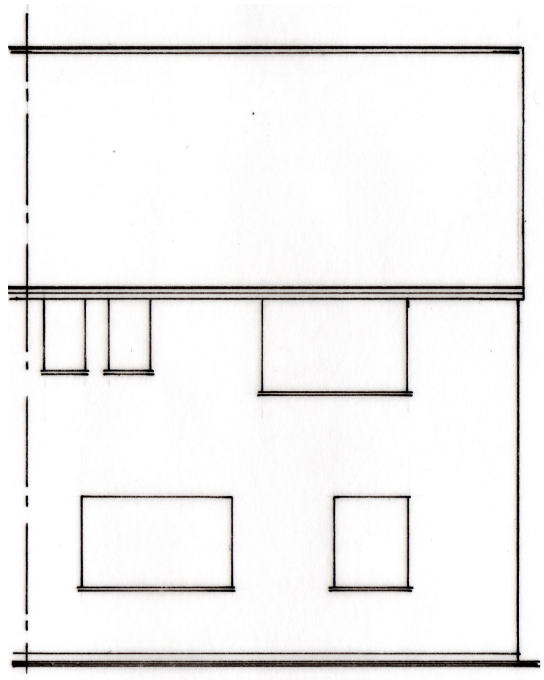

EXISTING REAR ELEVATION (WEST) 1:100

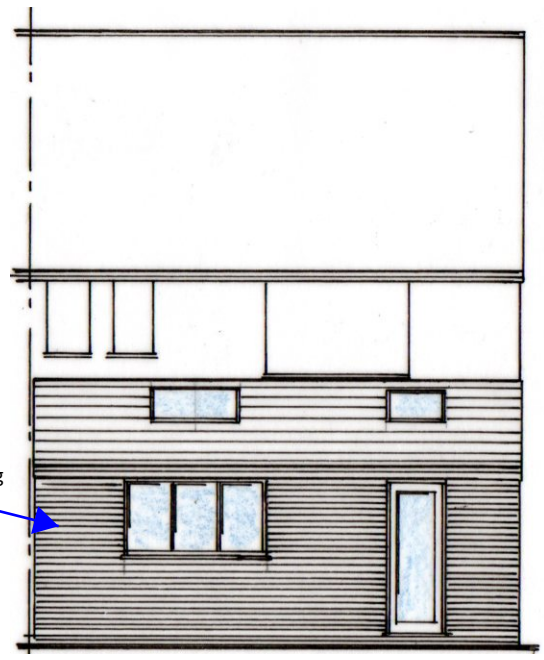

PROPOSED REAR ELEVATION (WEST) 1:100

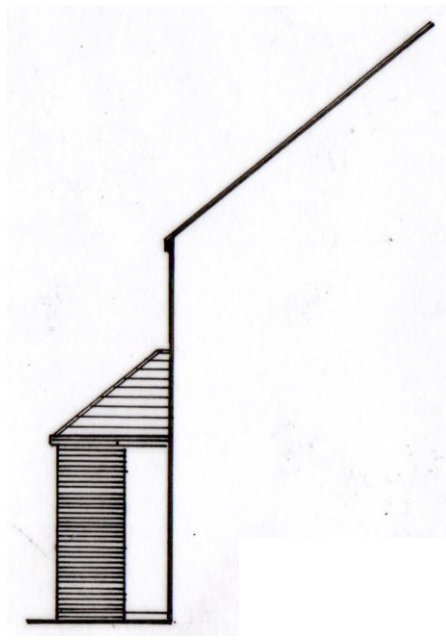

PROPOSED SIDE ELEVATION (NORTH) 1:100

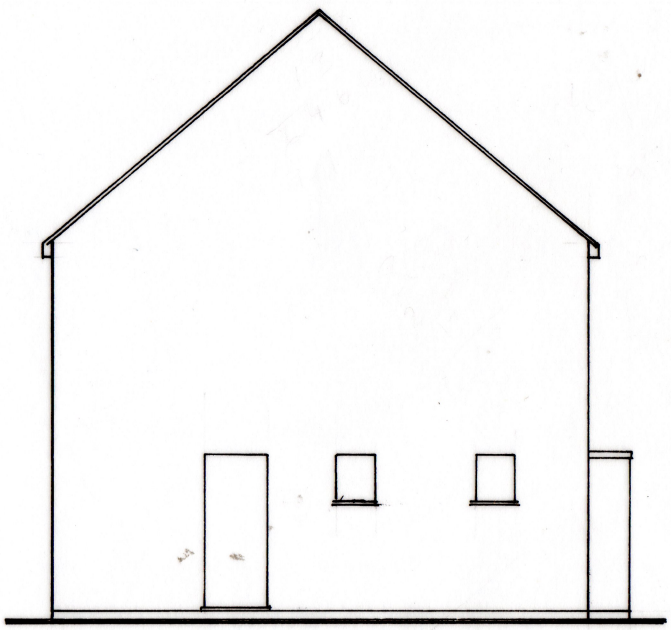

EXISTING SIDE ELEVATION (SOUTH) 1:100

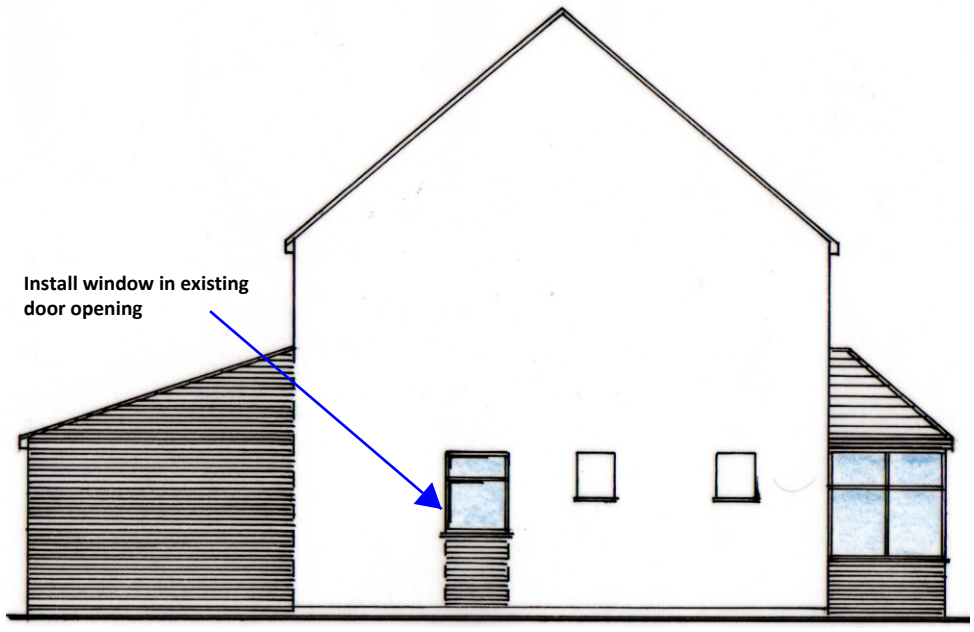

PROPOSED SIDE ELEVATION (SOUTH) 1:100

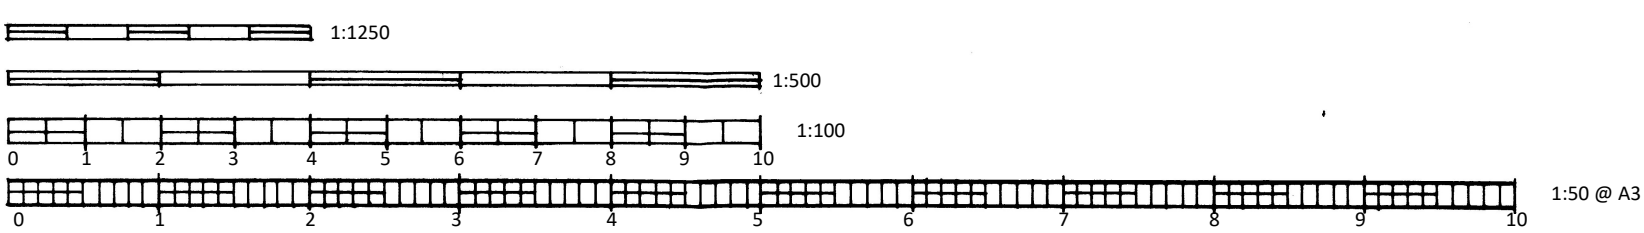

S.Barrett C.Build E, CABE
cabe chartered association of building engineers
Architectural, Structural & Party Wall Services.
bsbpartywalls@yahoo.co.uk
07974 715009

61 HALEWICK LANE, SOMPTNG

REAR EXTENSION & FRONT PORCH

CLIENT: Premier (Pappachen

DATE: 23.09.2020

DRWG No: BSB/20/793/2/B

A3