


PROPOSED PROPERTY LAYOUT

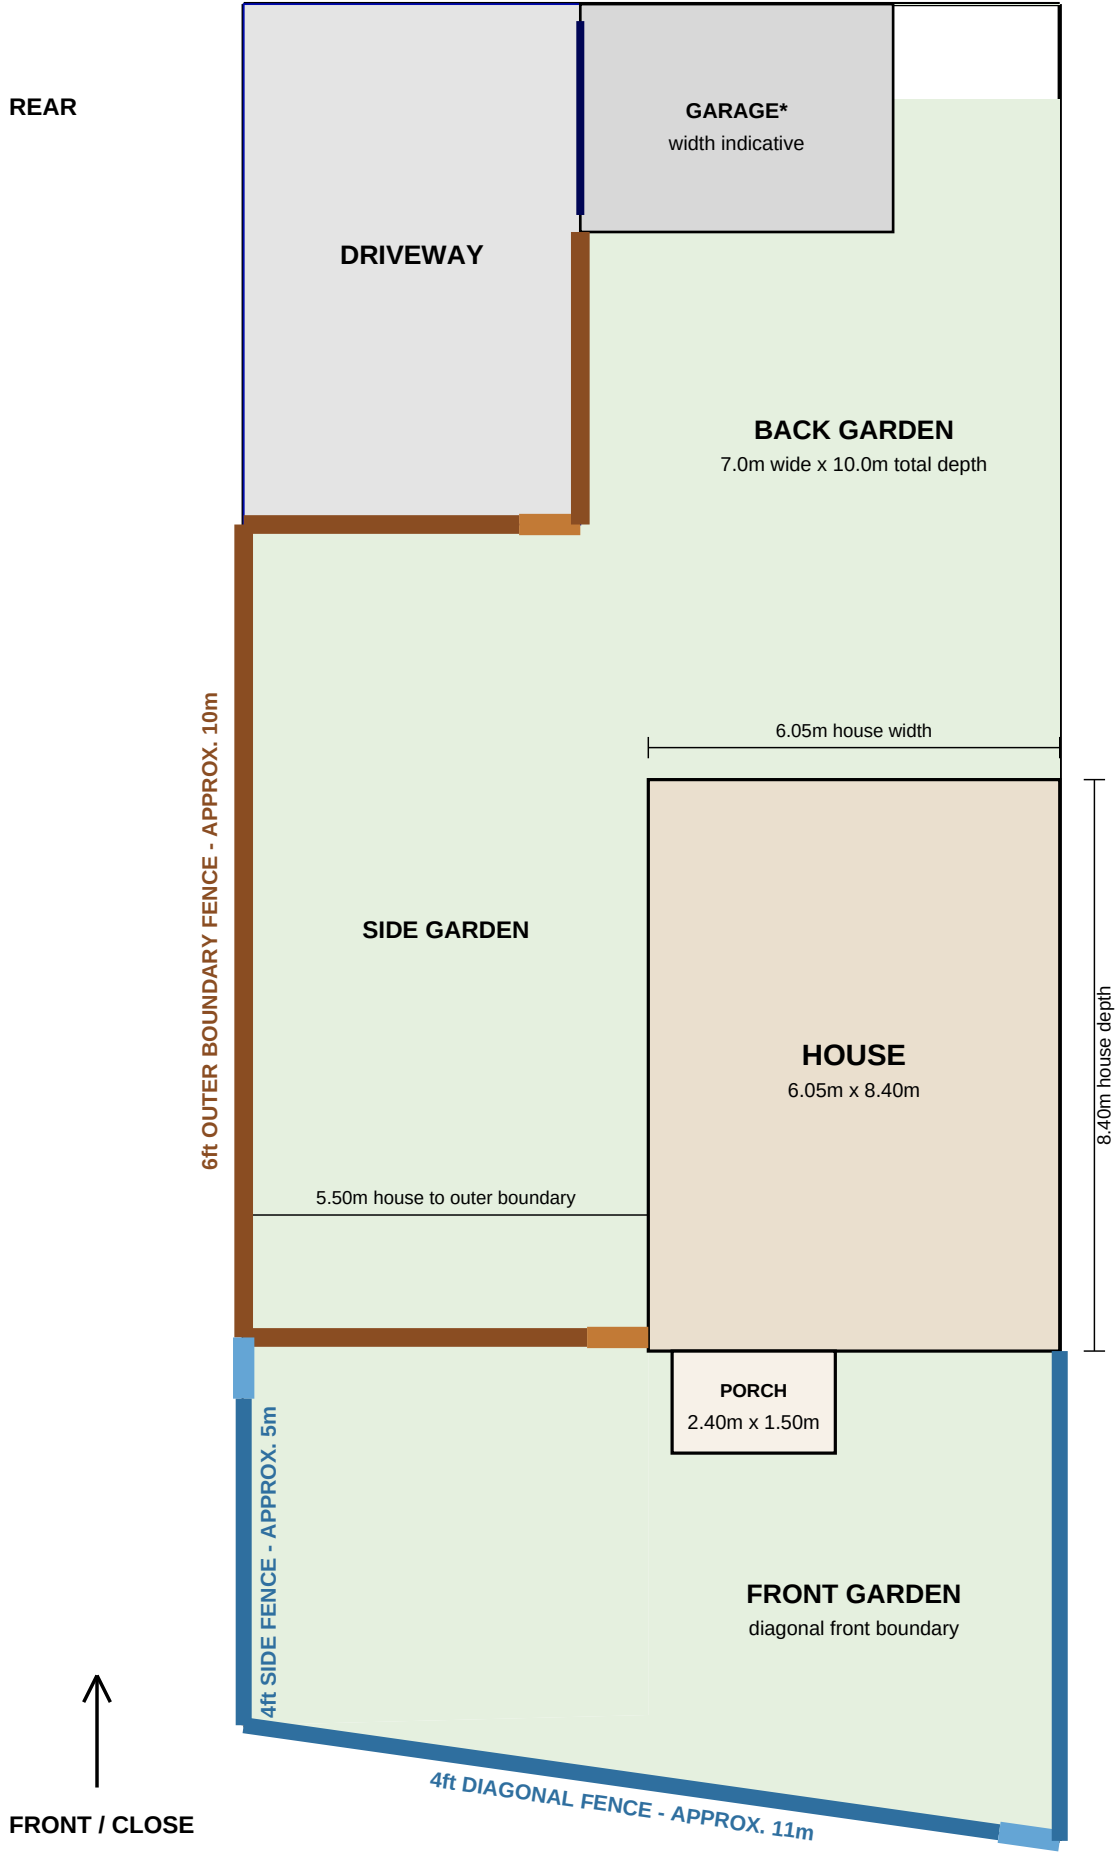

KEY	
	1.8m (6ft) feather-edge fence
	1.8m gate - 900mm
	1.2m (4ft) feather-edge fence
	1.2m gate - 900mm