






1 BLOCK B UNION PLACE NORTH GATEHOUSE ELEVATION
1 : 25

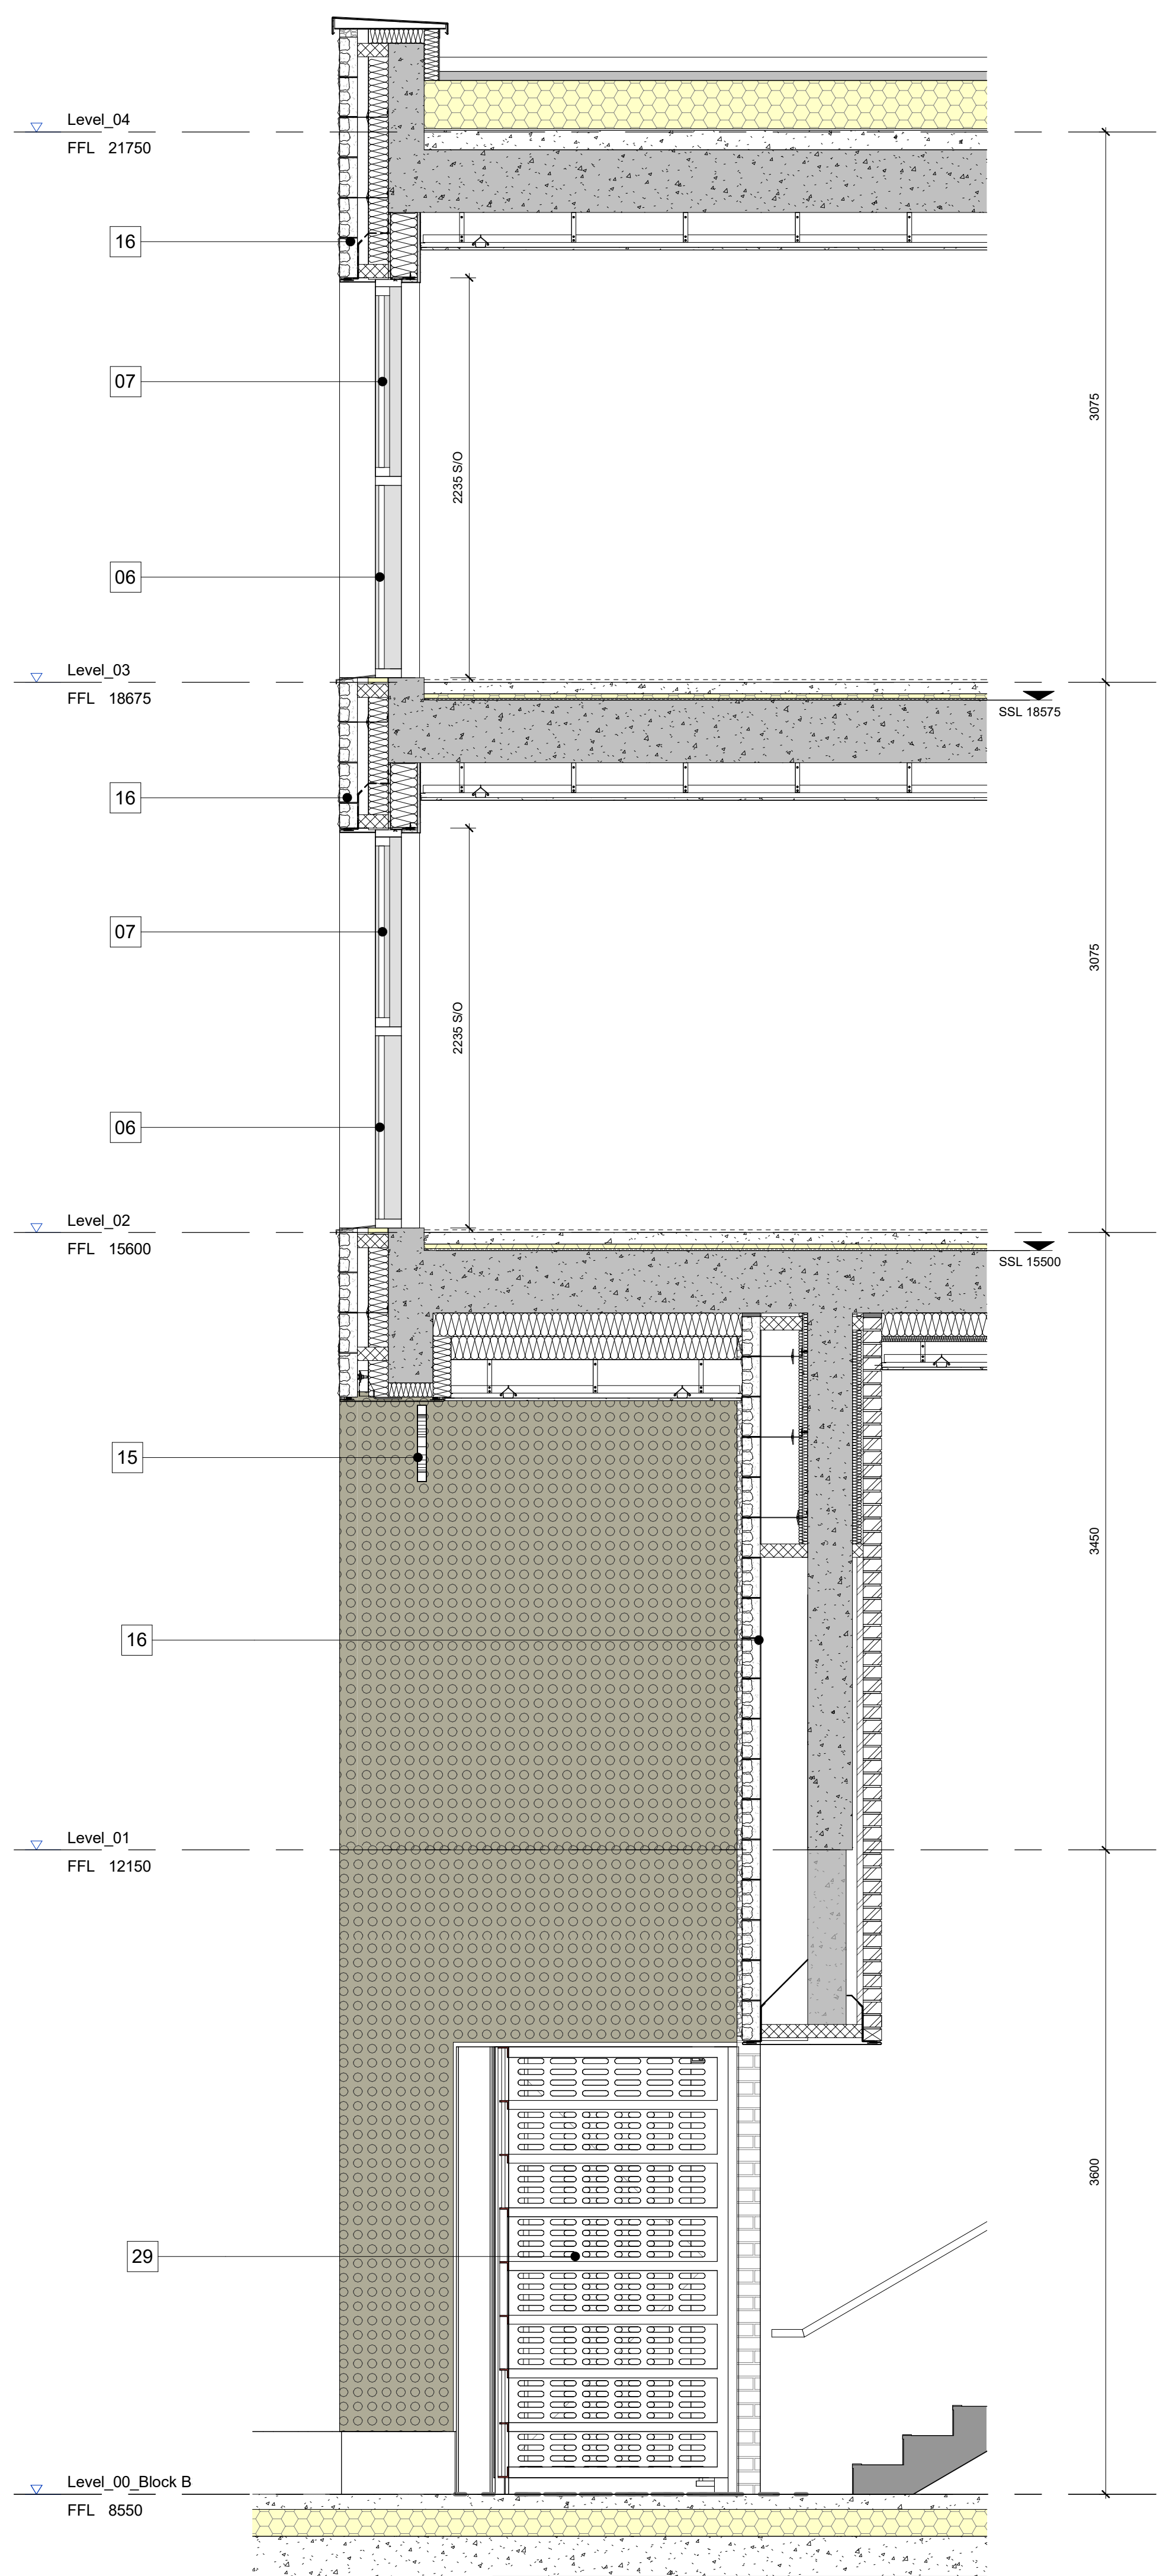


2 FACADE SECTION A-A'
1 : 25

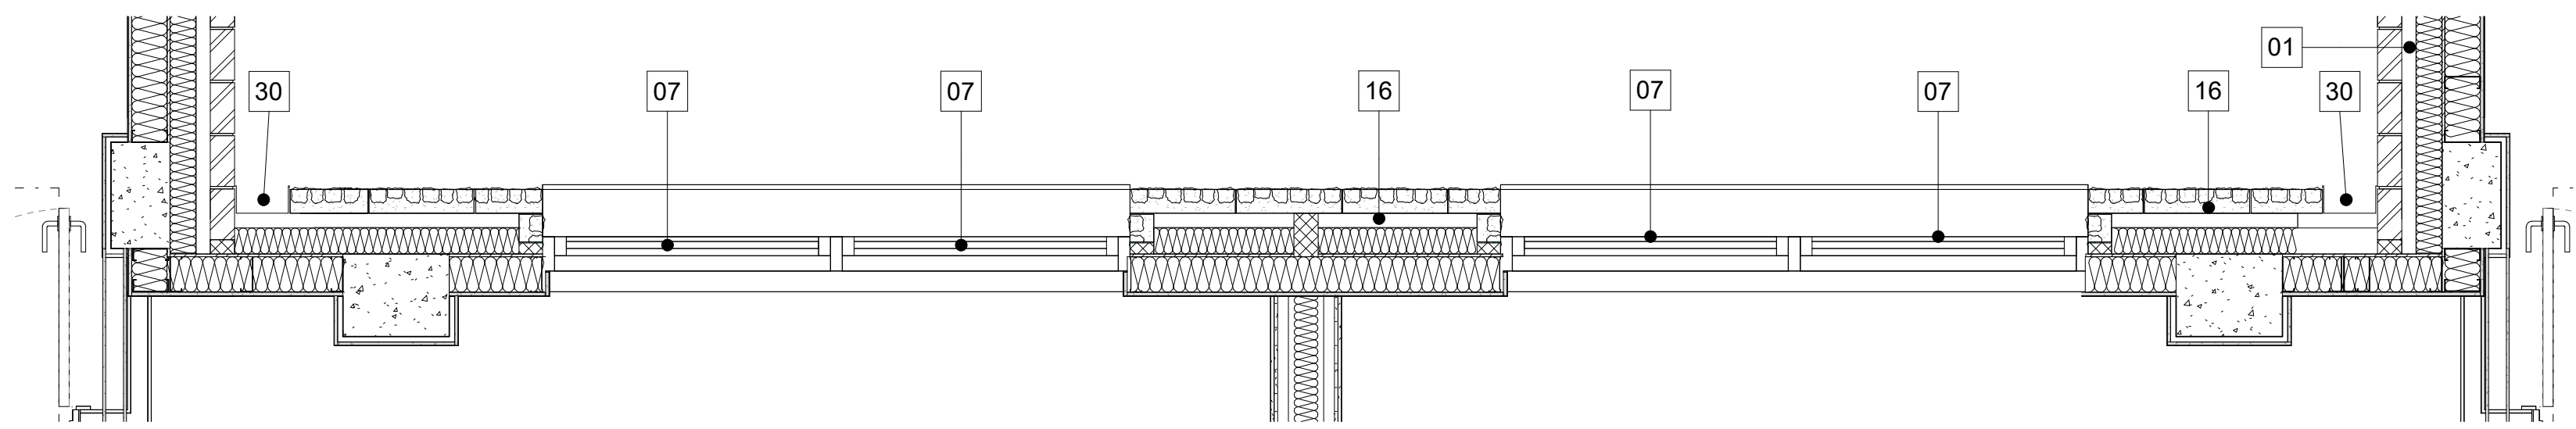

3 LEVEL 02
1 : 25

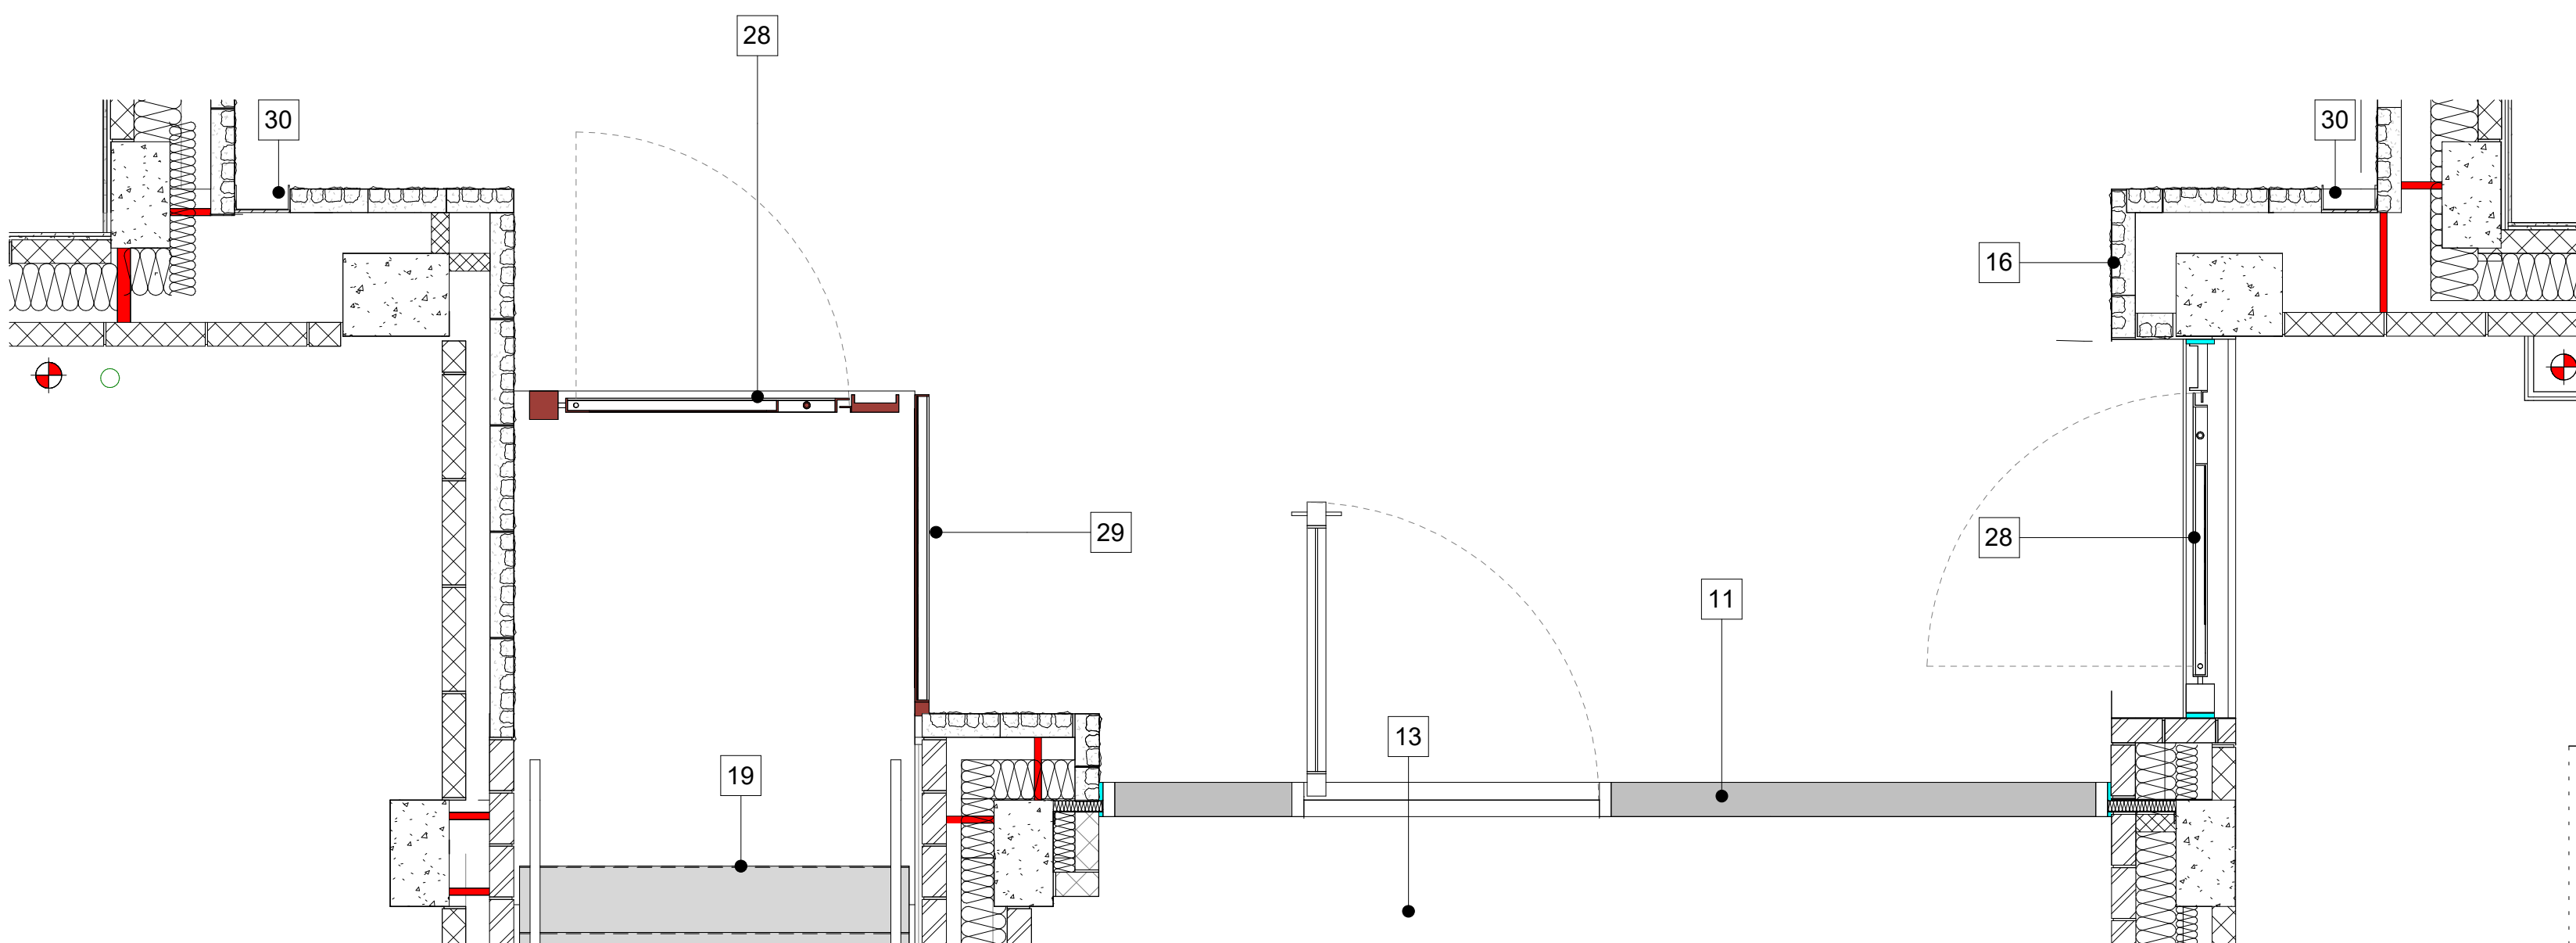

4 GROUND LEVEL
1 : 25

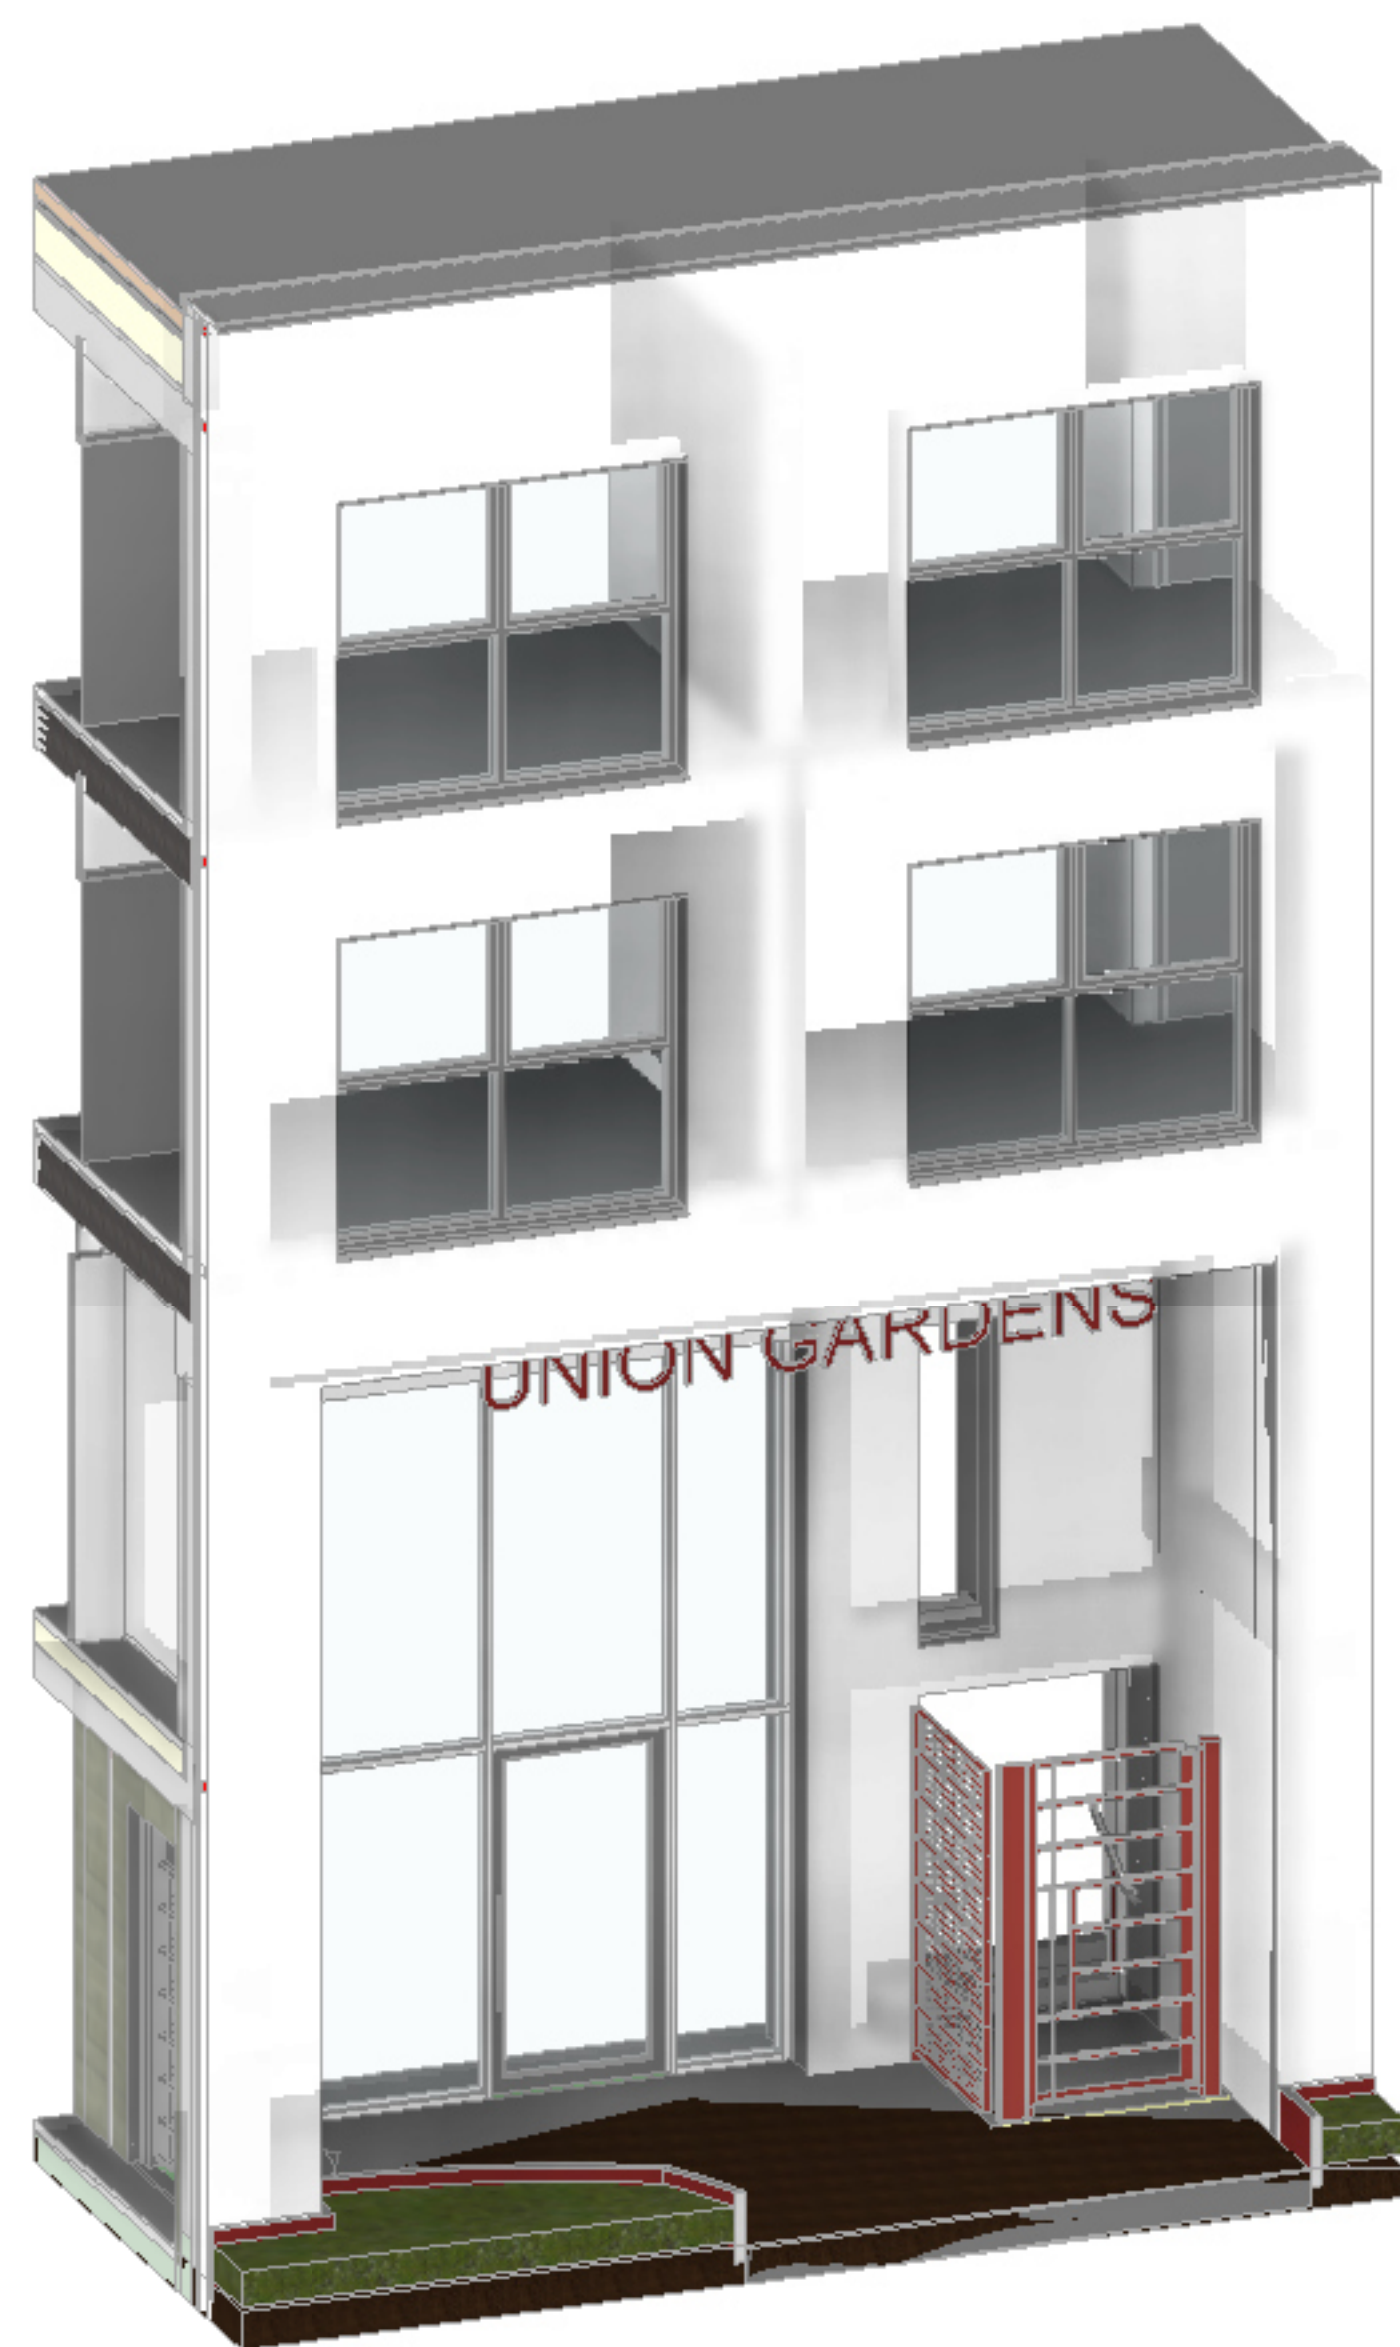

5 AXONOMETRIC

- Key
- 01. White Brick
 - 02. Grey Brick
 - 03. Buff Brick
 - 04. Red Brick
 - 05. Equitone Linea Panel
 - 06. Fixed Glazing
 - 07. Operable Glazed Panel
 - 08. Brick Recess
 - 09. Contrast Brickwork
 - 10. Metal Surround Panel
 - 11. Grey Metal Framed Curtain Wall
 - 12. Grey Metal Coping
 - 13. Grey Metal Door
 - 14. Grey Metal Door Side Panel
 - 15. 3D Metal Signage
 - 16. Cobbled Flint
 - 17. Grey Standing Seam Roof
 - 18. Stairs to Podium Level
 - 19. Concrete Soffit
 - 20. White Metal Balustrade
 - 21. White Metal Balustrade
 - 22. Red Metal Balustrade
 - 23. Red Metal Balustrade
 - 24. Red Metal Balustrade
 - 25. Red Metal Balustrade
 - 26. Red Metal Canopy
 - 27. Concrete Soffit
 - 28. Red Metal Gate
 - 29. Red Metal Fencing
 - 30. Recessed cladding panel

Rev	Date	Revision Details	Dr	Ch
C01	14.09.26	General updates for planning submission	sw	sw
P01	24.03.26	Formal ECE drawing issue	SW	SW
P02	19.02.26	Issue for NMA / client approval	SW	SW
P01	15.01.26	Issued for planning approval	SW	SW

ECE
Architecture

London 76 Great Suffolk Street, London, SE1 0BL
T 020 7652 2773

Busesa 64-68 Brighton Road, Worthing, BN11 2EN
T 01903 246777

Bristol Beason Tower, Colston Street, Bristol, BS1 4XE
T 0117 214 1101

E hello@ecearchitecture.com Creativity. Quality. Commercially.
Westbrooke Developments

Job Title
Union Gardens, Worthing

Drawing Title
Bay Study - Block B Union Place North Gatehouse Elevation

PLANNING

1:25 @ A0 / 1:50 @ A2

SW CB 11/18/25

Project Originator Zone Level Type Displ. Dwg No. Rev

7656-ECE-B-ZZ-DR-AR07_404_C01

Replaces AM Drawing Ref: 7656-ECE-B-ZZ-DR-AR07_404_C01

GW2 Status

FOR APPROVAL

RIBA Status

APPROVAL

Revit Plot Date: 14/09/2025 11:43:54