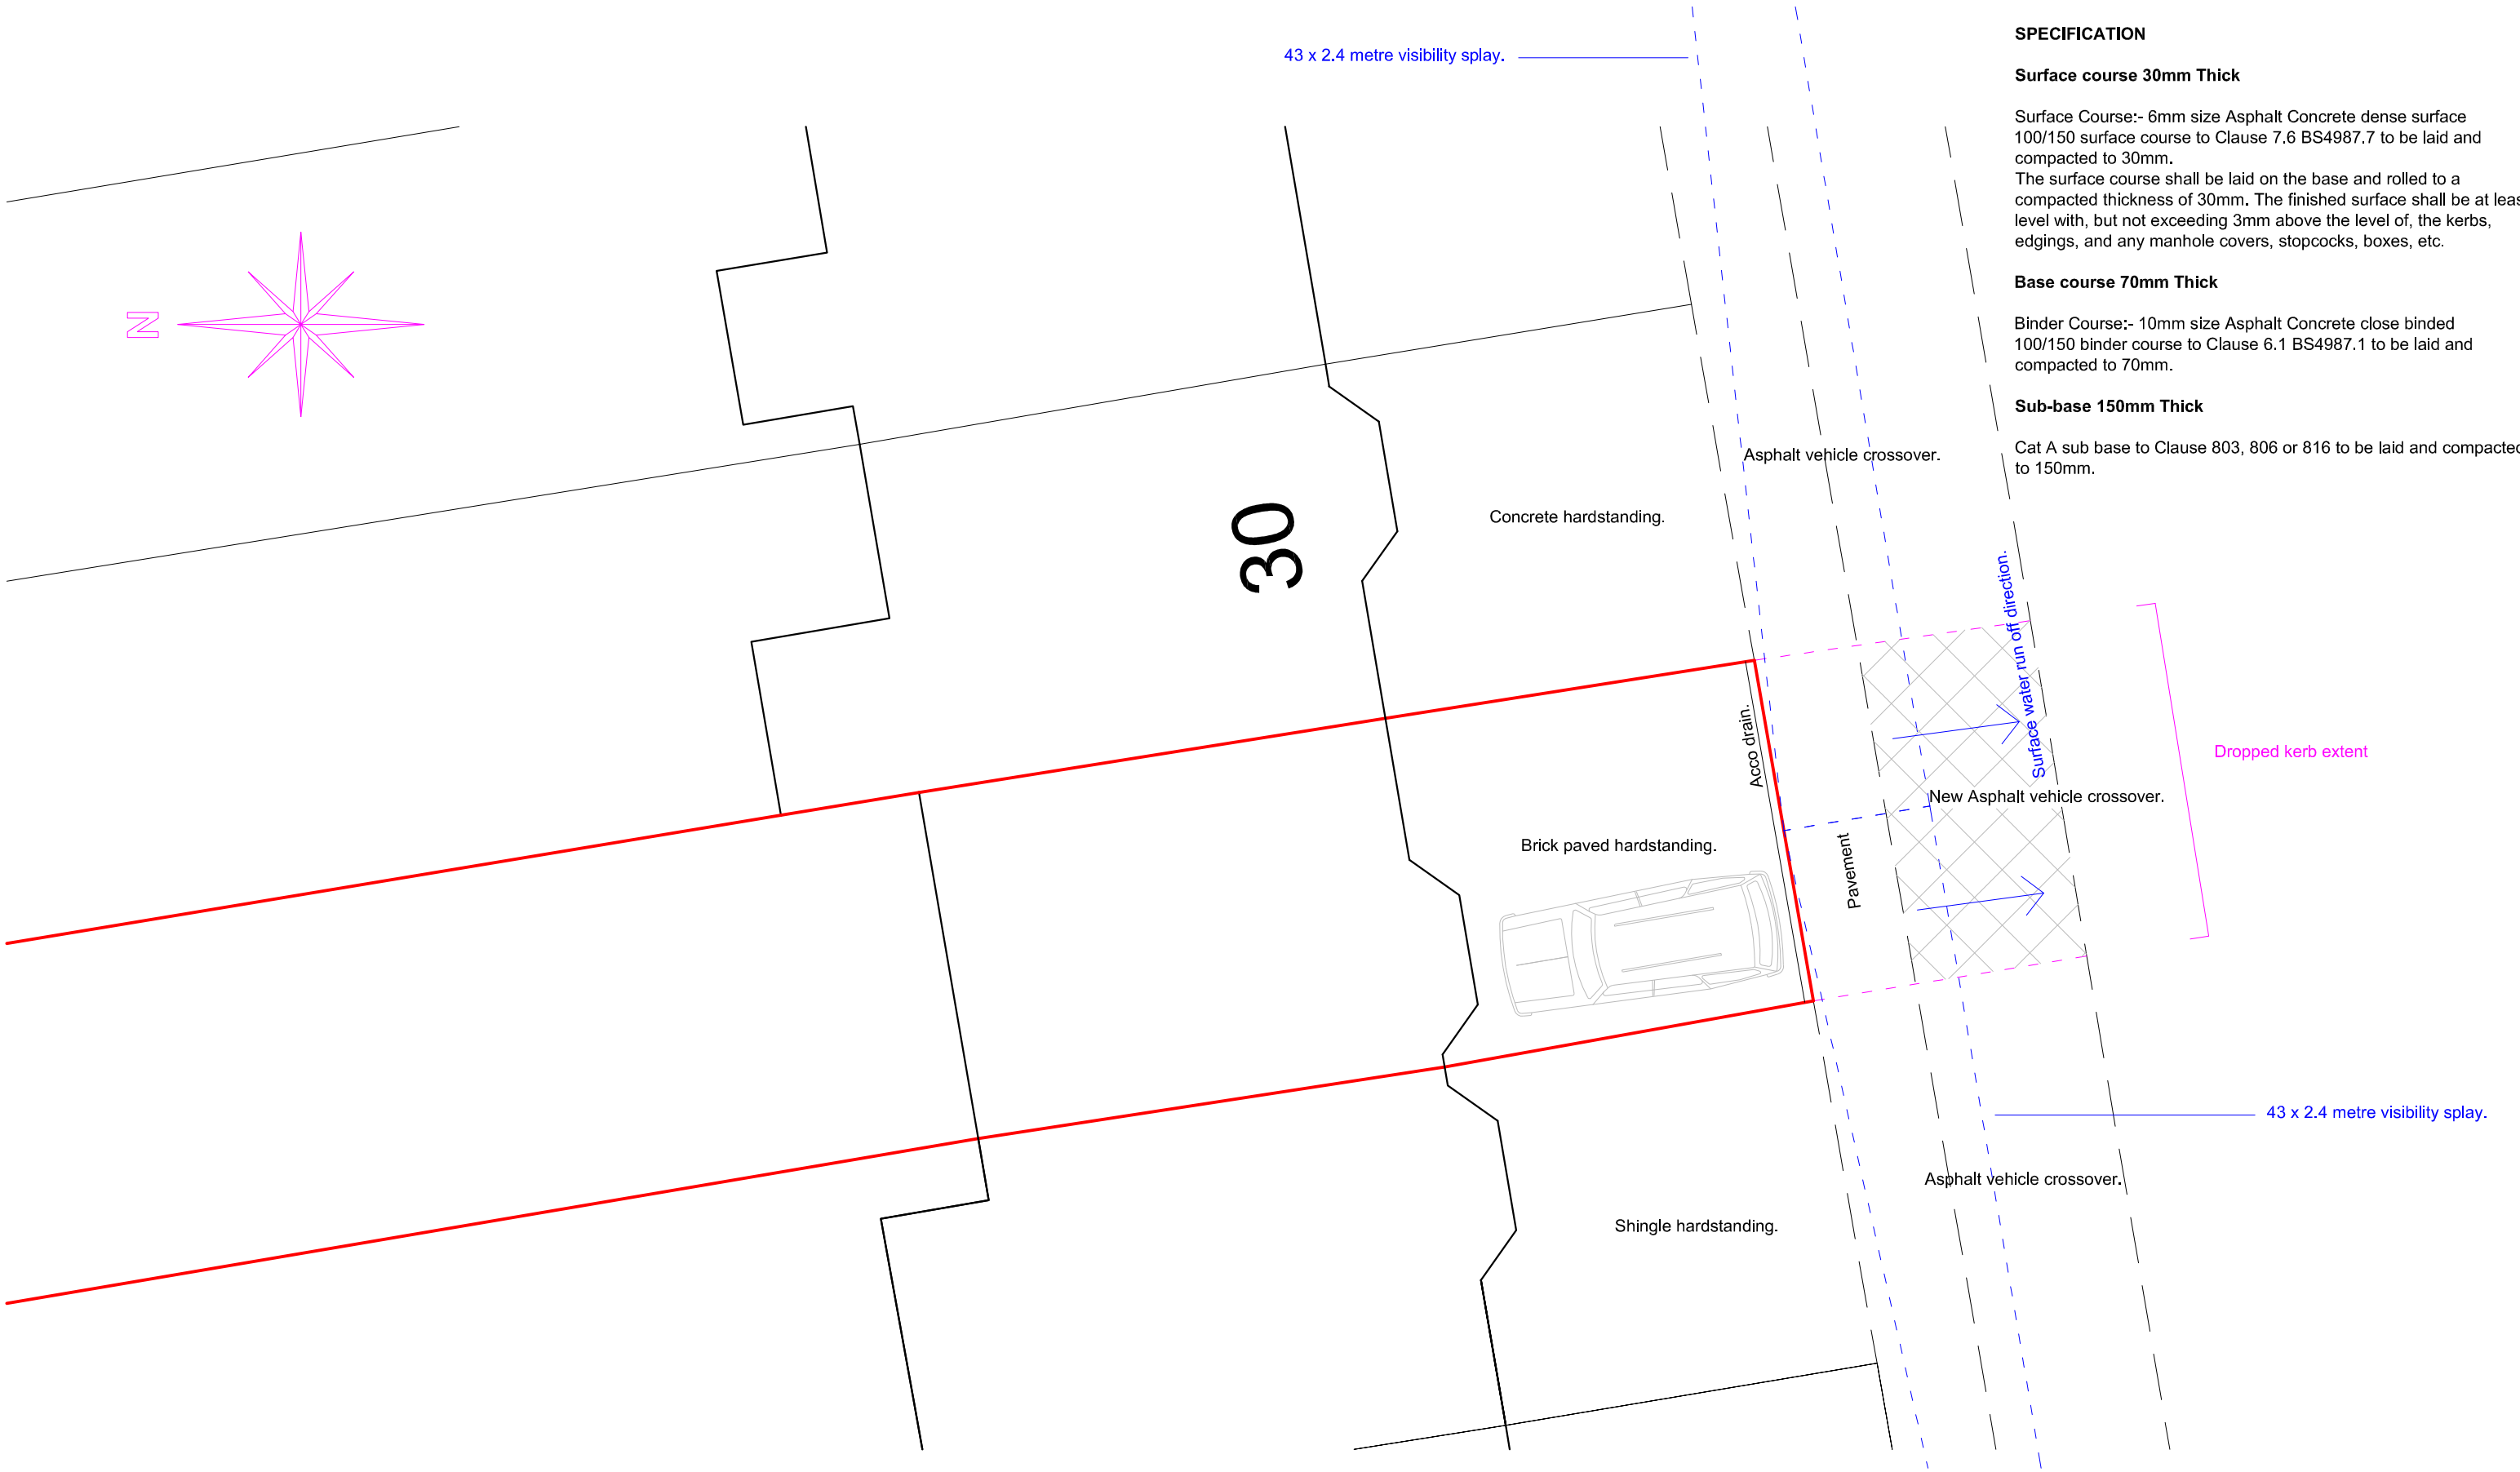

SPECIFICATION

Surface course 30mm Thick

Surface Course:- 6mm size Asphalt Concrete dense surface 100/150 surface course to Clause 7.6 BS4987.7 to be laid and compacted to 30mm.
The surface course shall be laid on the base and rolled to a compacted thickness of 30mm. The finished surface shall be at least level with, but not exceeding 3mm above the level of, the kerbs, edgings, and any manhole covers, stopcocks, boxes, etc.

Base course 70mm Thick

Binder Course:- 10mm size Asphalt Concrete close binded 100/150 binder course to Clause 6.1 BS4987.1 to be laid and compacted to 70mm.

Sub-base 150mm Thick

Cat A sub base to Clause 803, 806 or 816 to be laid and compacted to 150mm.

SCALE 0 2 4 6 8 10 METRES

PROPOSED GROUND FLOOR PLAN

Scale 1:100 on A3

SUSSEX BUILDING CONSULTANCY LIMITED

32 GARDNER ROAD, PORTSLADE,
EAST SUSSEX.

SCALE - 1/100 REV - A DATE - 04/01/2023

partner LABC
3 NORTHCOTE ROAD
BOGNOR REGIS
PO21 5LZ
TEL - (01243) 861379