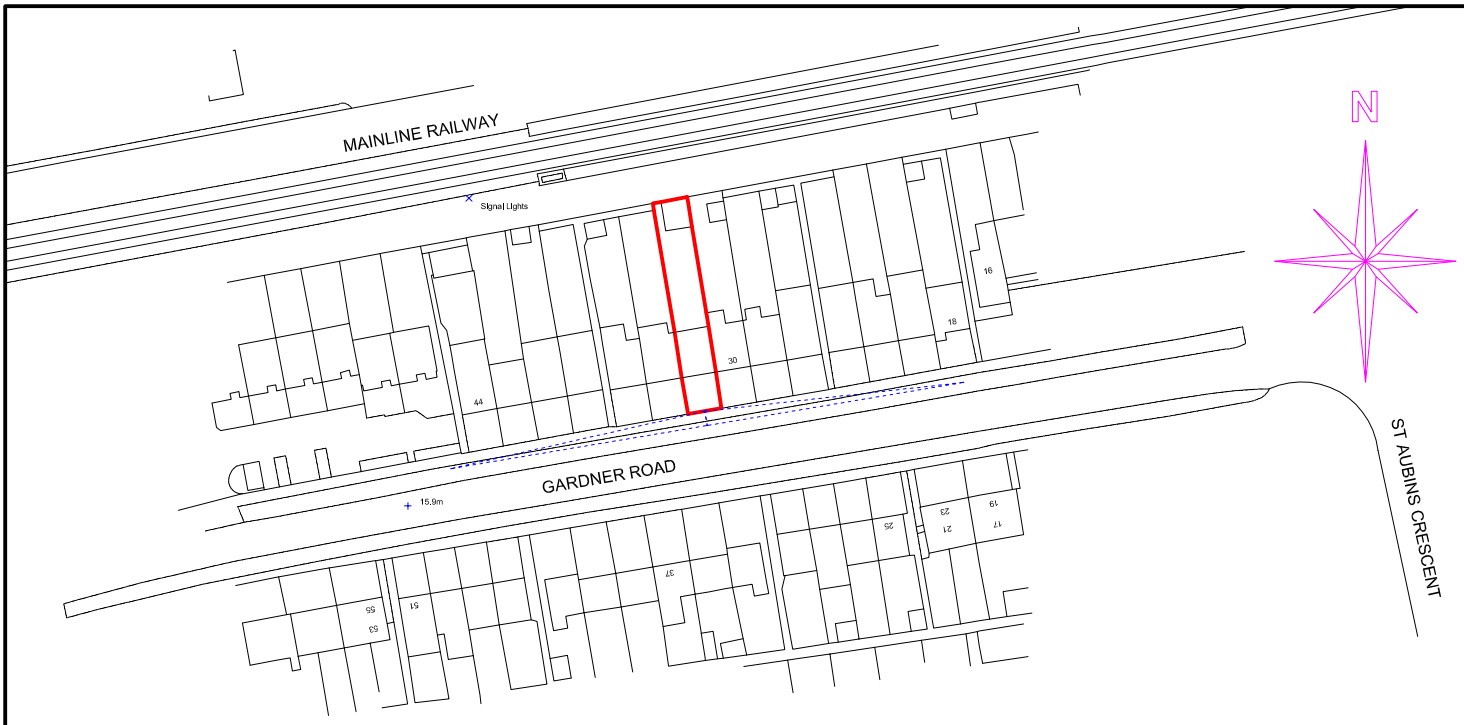

Ordnance Survey (c) Crown Copyright 2022. All rights reserved. Licence number 100022432

LOCATION PLAN - 1/250

SCALE 0 10 20 30 40 50 METRES



SITE PLAN - 1/500

SCALE 0 10 20 METRES

1/1250 and 1/500 on A4 paper.

SUSSEX BUILDING CONSULTANCY LIMITED

32 GARDNER ROAD, PORTSLADE,
EAST SUSSEX.

SCALE - 1/1250 REV - A DATE - 04/01/2023

partner LABC
3 NORTHCOTE ROAD
BOGNOR REGIS
PO21 5LZ
TEL/FAX - (01243) 861379