
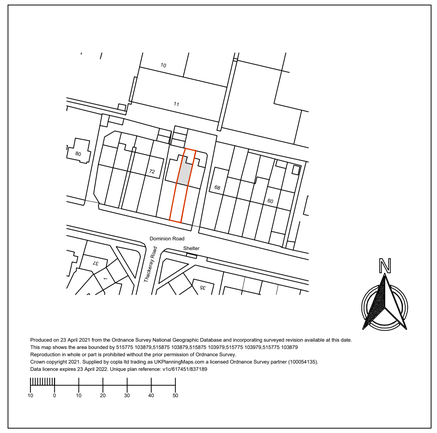


Location Plan 1:1250 @ A1

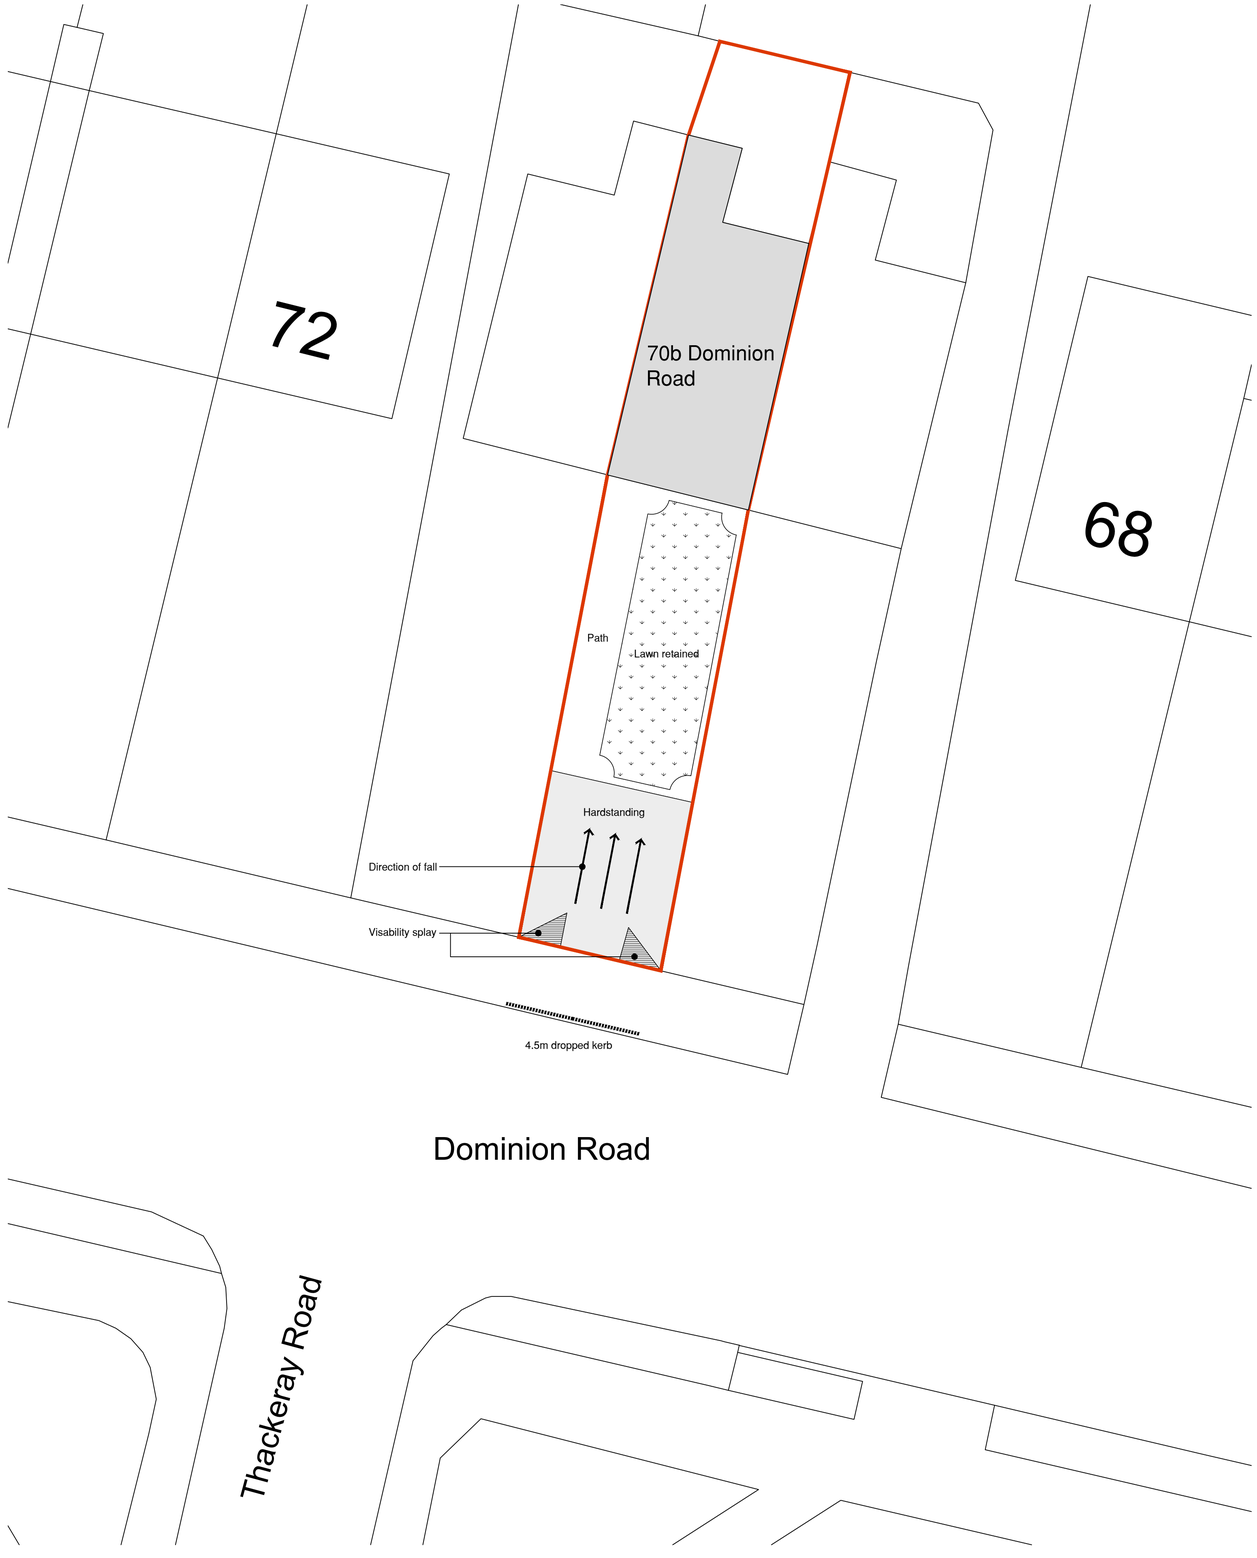

Site Plan 1:100 @ A1

North.

0 1.0 2.0 3.0 4.0 5.0 10.0 20.0

Scale bar in metres.

General Notes

1. All dimensions are to be checked onsite. Do not scale from these drawings.
2. Structural information on drawings is shown for quick reference only. Refer to Structural Engineers drawings and calculations for construction information.
3. Building Regulations compliance is the responsibility of the contractor.

Rev	Date	Description

puzzlearchitecture.co.uk
contact@puzzlearchitecture.co.uk

Planning

Drawing Ref

Proposed Location and Site Plan

Project

70b Dominion Road, Worthing

Proposed new driveway

Project No		Drawing No	Rev
70B		**001**	
Drawn	Checked	Scale	Date
LC	LC	See details	21.04.21