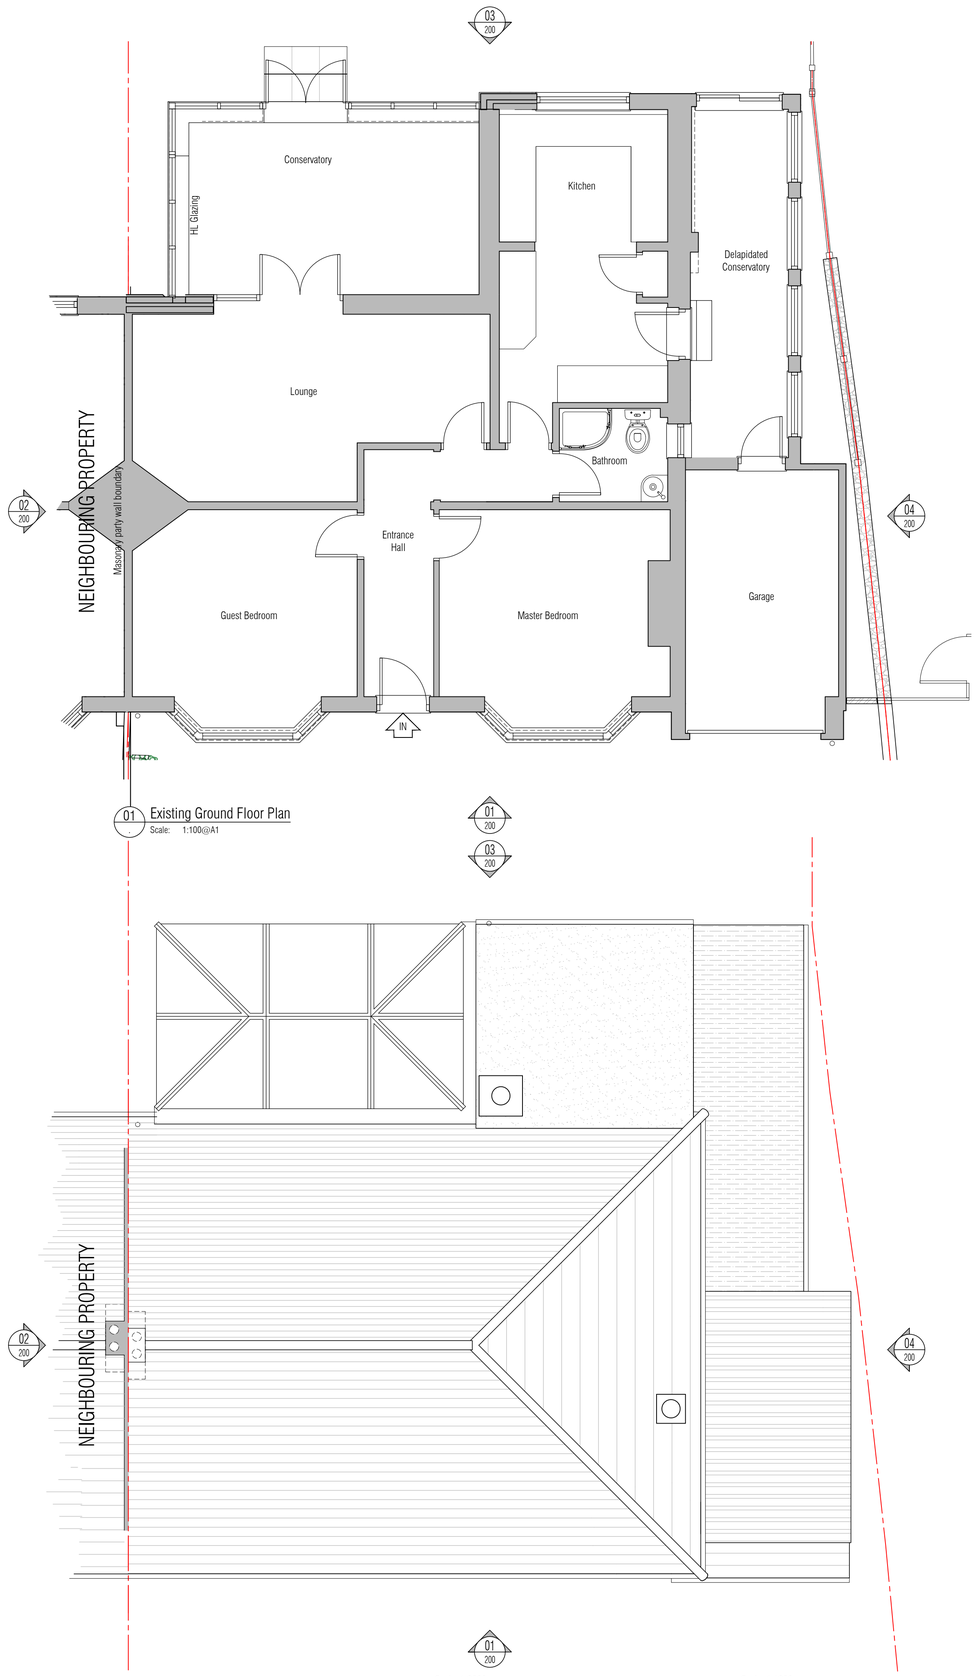

01 Existing Ground Floor Plan
Scale: 1:100@A1

Scale: 1:2500
0m 50m 100m 150m 200m

Scale: 1:1250
0m 25m 50m 75m 100m

Scale: 1:100
0m 1m 2m 3m 4m 5m 6m 7m 8m

Scale: 1:50
0m 1m 2m 3m 4m

PL2

NOTES: Do not scale this drawing. All dimensions to be checked on site prior to commencement or manufacture. All elements or entities shown are indicative in shape, size and location and are subject to a manufacturers and / or construction reality & constraints tolerance of +-300mm in any direction or distance

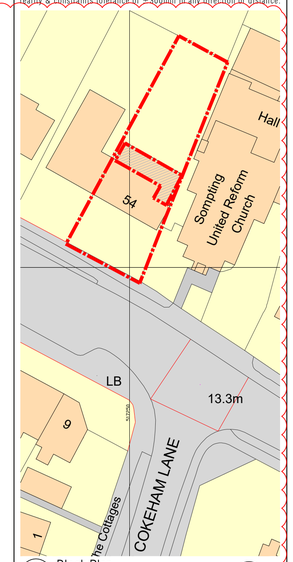

05 Block Plan
Scale: 1:500



06 Location Plan
Scale: 1:1250

All details referenced in call outs supercede general arrangement or larger depictions.

Rev	Date	By	Chk	Comment
PL2	19.06.25	RKC	-	Block/Location Plans updated
PL1	19.06.25	RKC	-	Preliminary Issue for Planning Approval

RAPID KEYSTONE
CONSTRUCTION CONSULTANCY LTD
WWW.RKCCLTD.CO.UK 07985585488 RKC@RKCCLTD.CO.UK

DESIGN ARCHITECTURE ENGINEERING CONSTRUCTION PLANNING SCHEDULING PROJECT MANAGEMENT SURVEYING SPECIFICATION BUILDING REGULATIONS CONTROLS COSTS QUANTITY SURVEYING CIVIL ENGINEERING SITE MANAGEMENT STRUCTURAL ENGINEERING ENVIRONMENTAL ENGINEERING SETTING OUT CDM ESTIMATING

ISSUED FOR PLANNING

Client
Emma Day
54 Cokeham Road
Sompting

Project Title
Removal of Conservatory Glass Roof,
Demolition and Rebuild of Existing
Delapidated Lean-to Conservatory and
Installation of Single Flat Roof Across All

Drawing Title
Existing
General
Arrangement
Plans

Drawn by:	Scale:	Date:
RKC	1:50@A1, 1:100@A3	14.08.24
Designed by:	Checked by:	Approved by:
RKC	-	-

File Ref.: P:\202454-COKEHAM\SA\100\202454-A-100-PLA.DWG - PL2-250619154039
25/06/19 15:40:41

Drawing No.	Rev.
202454-A-100-PLA	PL2