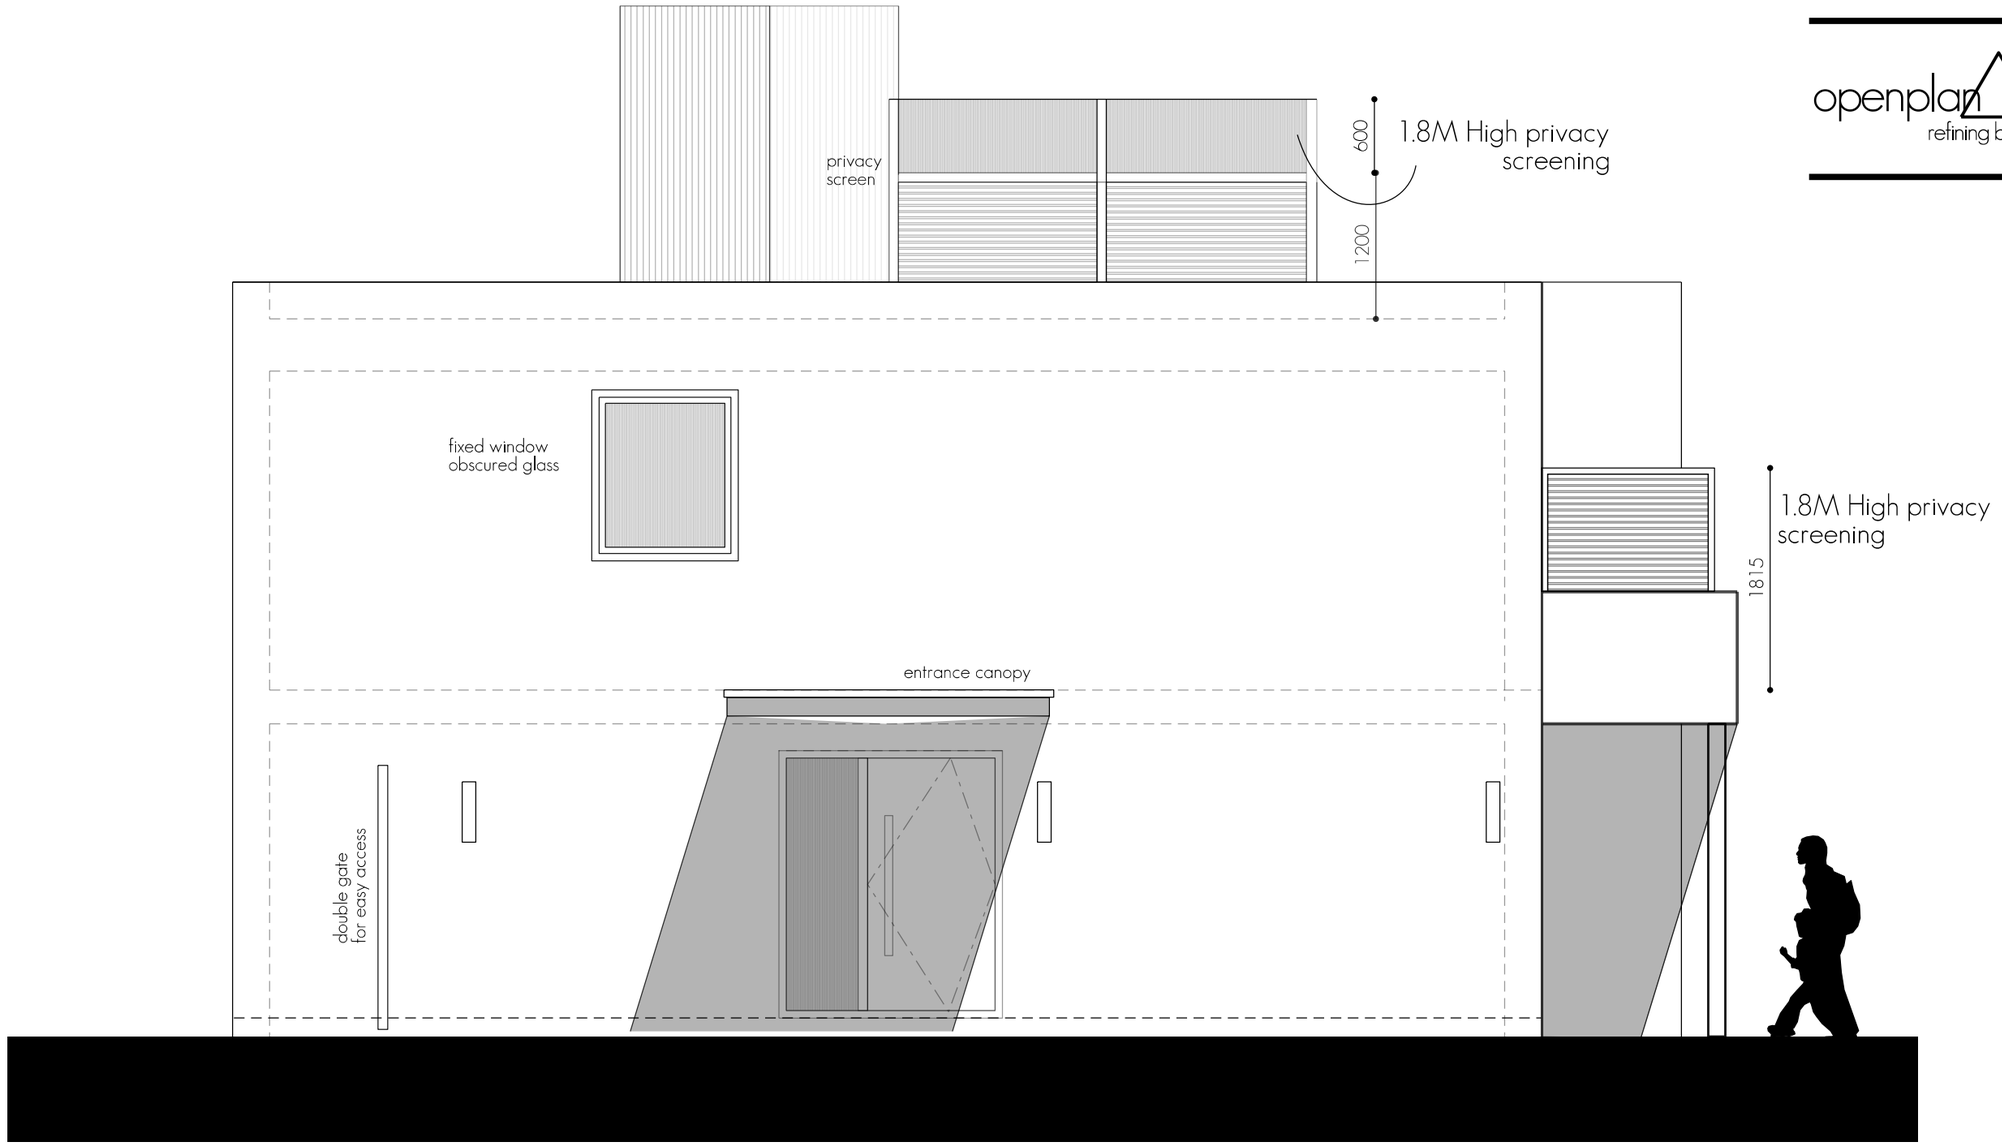

PROPOSED SIDE(WEST) ELEVATION

1m 2m 3m 4m 5m

CLIENT	111 OLD FORT ROAD, SHOREHAM	STAGE 3/5	STAGE 3 - ISSUED FOR PLANNING	General Queries & Contact Us			
DRWG	PROPOSED SIDE ELEVATION			OFFICE	No. 4 THE COACH HOUSE STABLES, TILBURSTOW HILL RD, RH9 8LY		
JOB / DRWG NO	1204-406C JAN 22	REVISION NOTE	ROOF TERRACE AMENDED AND PRIVACY SCREENING ADDED	OFFICE	01342 457 290	DESIGNER	SCOTT EVANS
DRWG SCALES	1/ 50 @ A3	ISSUE DATE	04-22 EMAIL & POST	OFFICE	info@contactopa.com	DESIGNER	scott@contactopa.com

NOTES

1 - THIS DRAWING MAY BE SCALED, BUT PLEASE CROSS CHECK ON SITE
2 - THE CONTRACTOR IS TO CHECK ALL WRITTEN DIMENSIONS ON SITE
3 - ANY DISCREPANCIES SHOULD BE REPORTED TO OPA LTD. FOR ADVICE
4 - WORKS TO COMPLY WITH BRITISH STANDARDS & BUILDING REGULATIONS
5 - THE COPYRIGHT OF THIS DESIGN REMAINS WITH OPA LTD.
6 - IF IN DOUBT ABOUT ANY ASPECT OF THE WORKS. PLEASE DO CONTACT OPA