

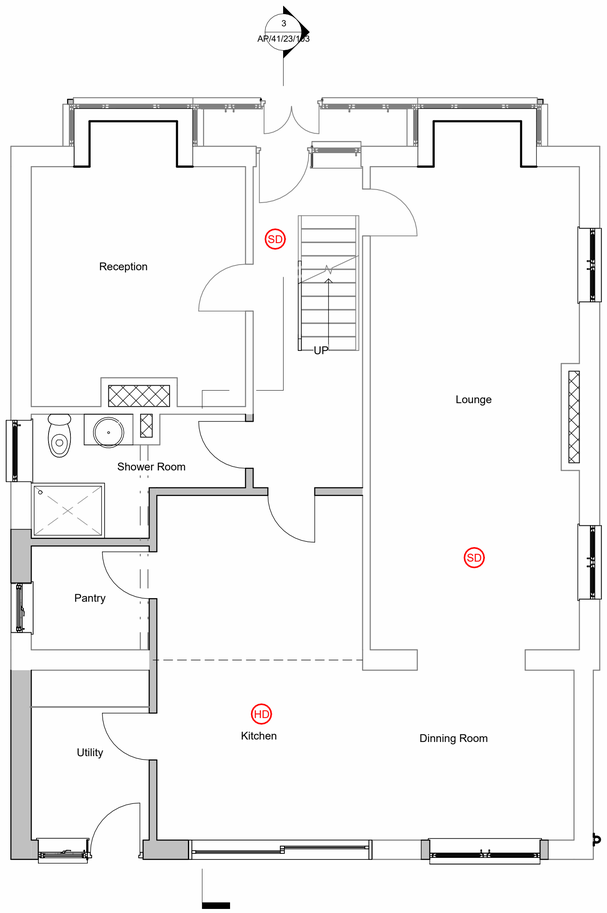



Ground Floor
1 : 50

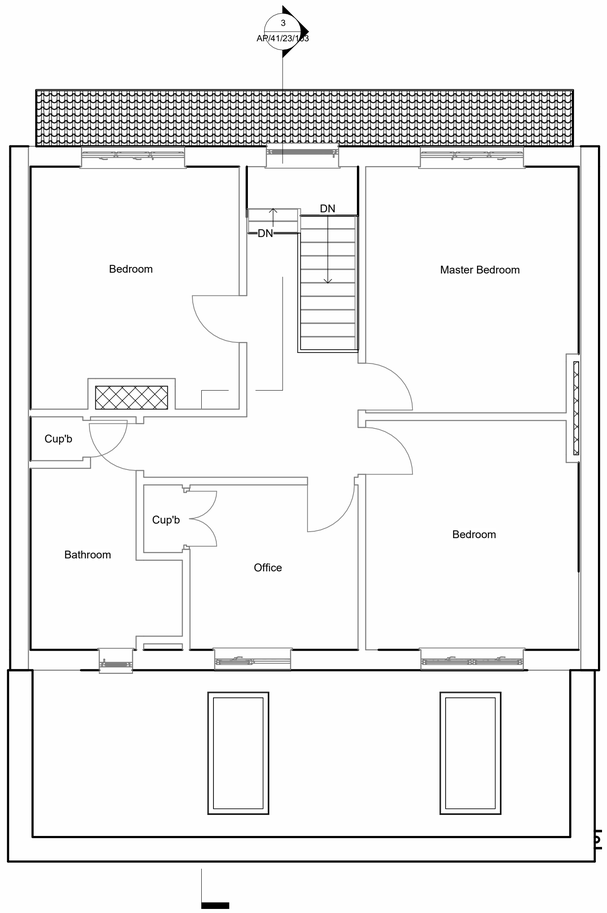


First Floor
1 : 50

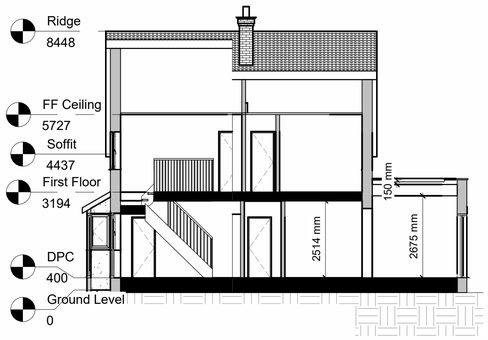

Section A-A
1 : 100

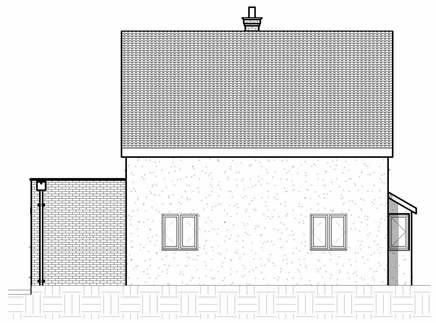


Side Elevation (East)
1 : 100

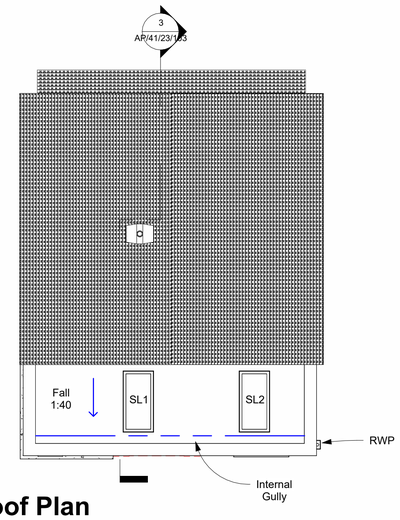

Roof Plan
1 : 100



Front Elevation (North)
1 : 100

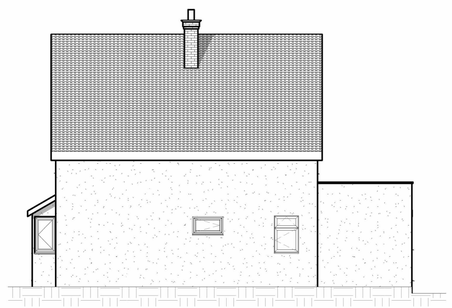

Side Elevation (West)
1 : 100



Rear Elevation (South)
1 : 100

0m 1m 2m 3m 4m 5m
VISUAL SCALE 1:50 @ A1

0m 2m 4m 6m 8m 10m
VISUAL SCALE 1:100 @ A1

0m 0.4m 0.8m 1.2m 1.6m 2m
VISUAL SCALE 1:20 @ A1

Notes:

1. THE COPYRIGHT OF THIS DRAWING IS VESTED IN ARCHEVOLVE AND IT MAY NOT BE REPRODUCED IN WHOLE OR PART OR USED FOR THE MANUFACTURE OF ANY ARTICLE WITHOUT THE EXPRESS PERMISSION OF THE COPYRIGHT HOLDERS.

2. WORK TO FIGURED DIMENSIONS ONLY.

3. THIS DRAWING IS TO BE READ IN CONJUNCTION WITH ALL RELEVANT ARCHITECT'S, SERVICE ENGINEER'S AND ARCHEVOLVE AND SPECIFICATIONS.

Revision Number	Revision Description	Issued by	Revision Date
Rev_C	Reduction of the Roof Height	AP	27/12/23
Rev_B	Alterations to the Windows and Doors		16/09/23
Rev_A	Change of Roof to Warm Roof		07/09/23

DATE: 27/08/23

STATUS: BUILDING REGS ISSUE

SHEET SIZE:

SCALE: As indicated

DRAWN: AP

CHECKED:

CLIENT:
Mr & Mrs Bruford
41 Highdown AVE
Worthing
BN13 1QL

SITE ADDRESS:

REVISION: Rev_C

DRAWING NO: AP/41/23/103

PROJECT NO: Highdown Ave

DRAWING: Alterations for Singe Storey Rear Extension

TITLE: Proposed Plans & Elevations

ARCHEVOLVE
// design @archevolve.co.uk
// www. archevolve.co.uk
// 07830 325566
CIAT CHARTERED PRACTICE