

1:50 @ A3

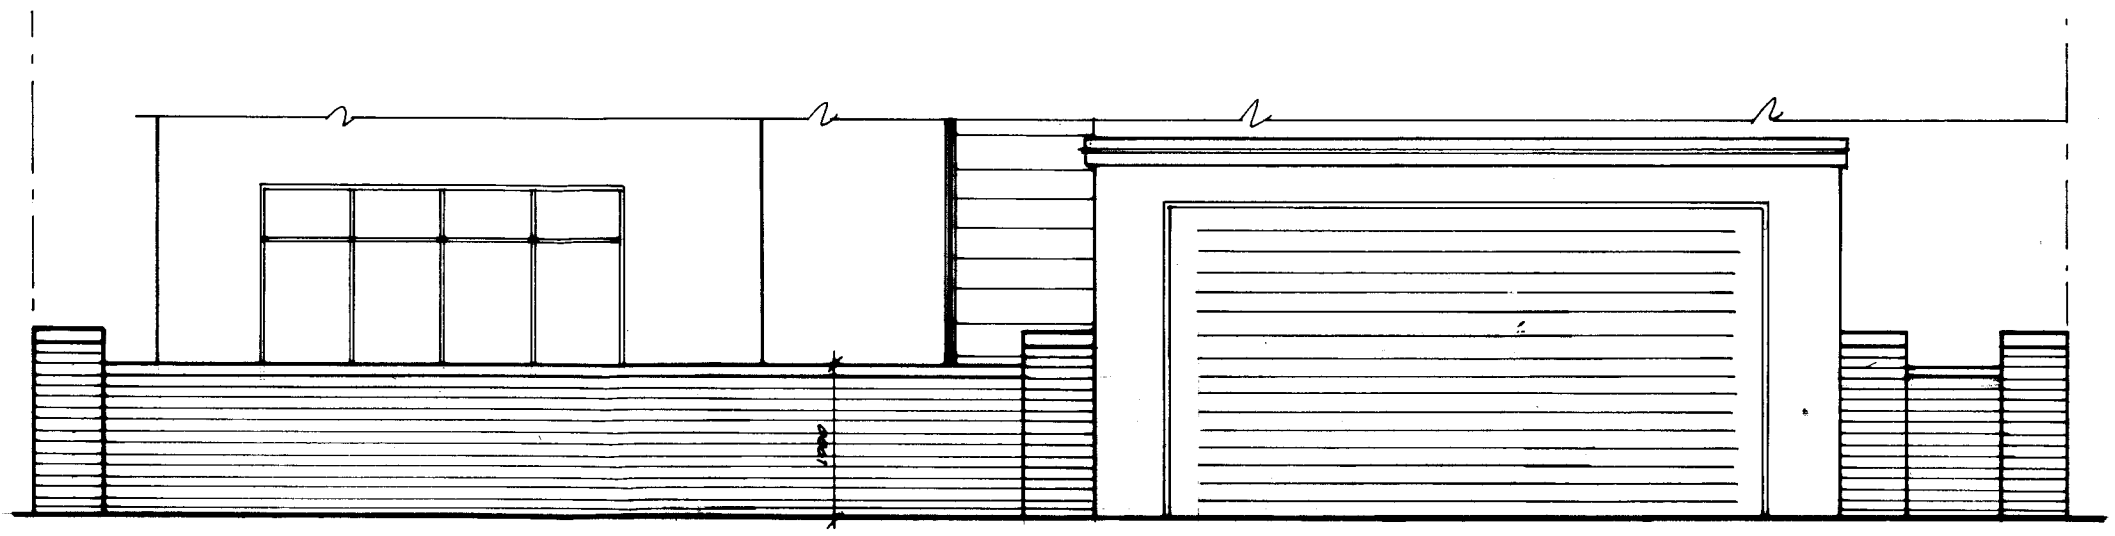

FRONT WALL ELEVATION 1:50 SOUTH

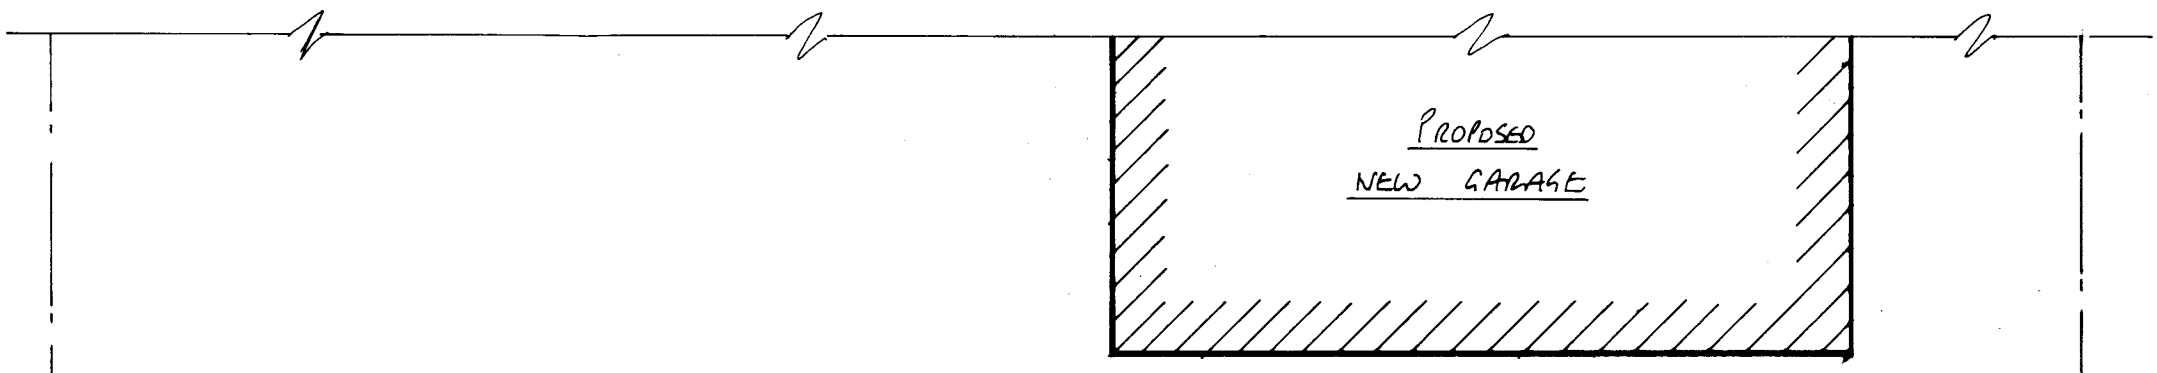

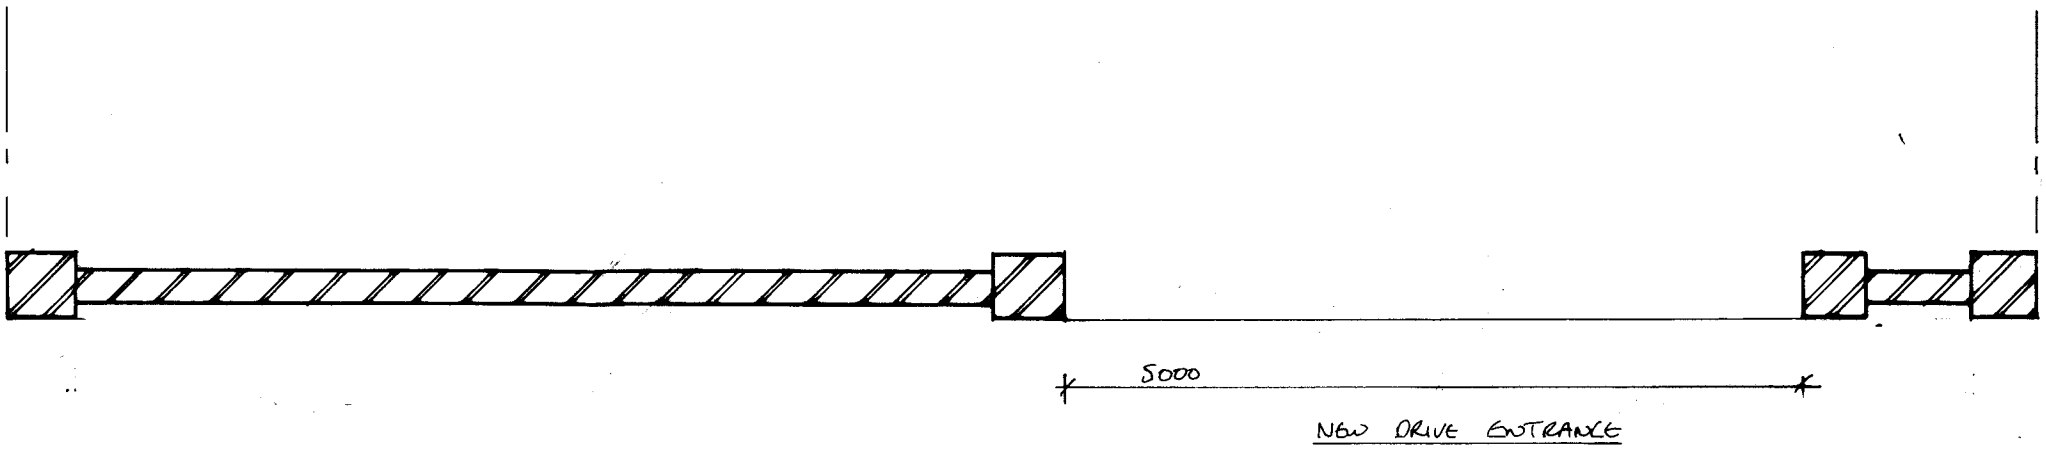

FRONT WALL PLAN 1:50

BSB PARTY WALL AND ARCHITECTURAL SERVICES

Steve Barrett
C.Build E, CABE, MFPWS, Assoc RICS
Tel: 07519 384248
e.mail: bsbpartywalls@yahoo.co.uk
web: bsbpartywallservices.co.uk

ADDRESS: 22 FAIRVIEW RD N.LANCING
CLIENT: MR & MRS CHIGNELL
DATE: MAY 19
DRAWING No. BSB/19/708/5/A
PROJECT: GARAGE & PORCH

The Party Wall etc. Act 1996
The property owner is reminded of their duty to serve notices on all adjoining owners.
Structure
Read in conjunction with structural engineers calculations.
NOTES:

NORTH

A3