PROPOSED GROUND FLOOR PLAN 1:50

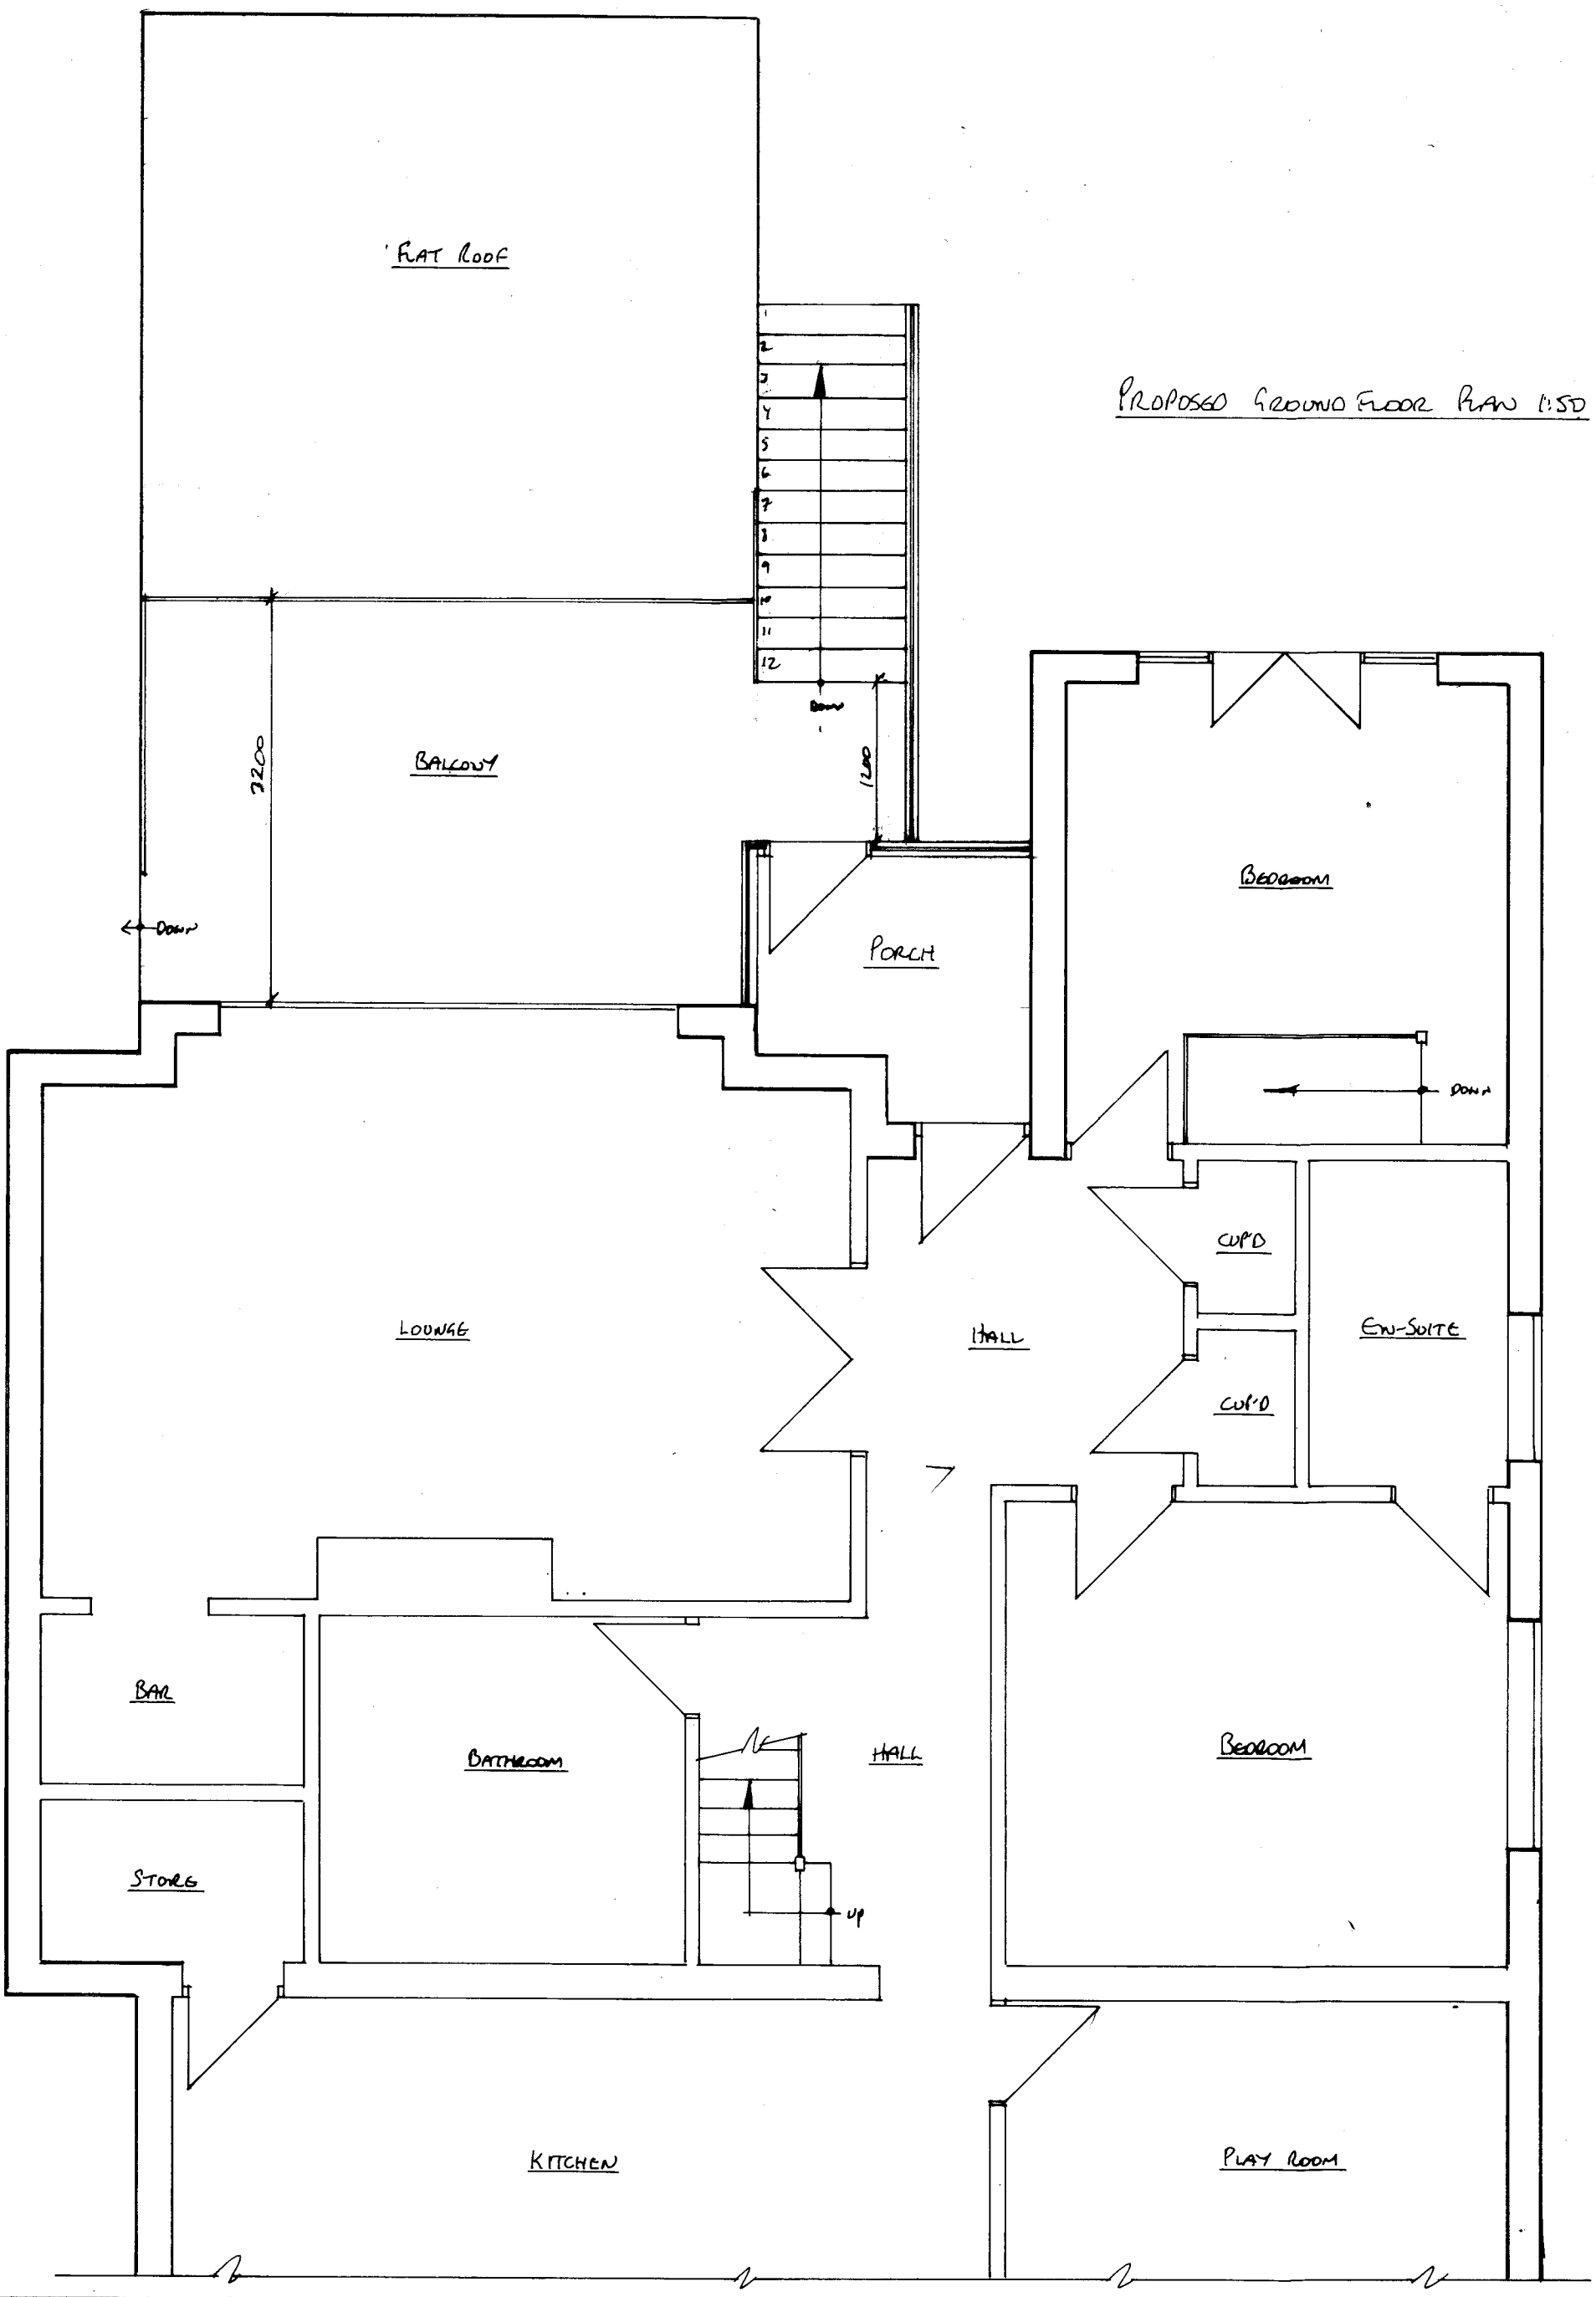

BSB PARTY WALL AND ARCHITECTURAL SERVICES	**Steve Barrett** C.Build E, CABE, MFPWS, Assoc RICS **Tel: 07519 384248** e.mail: bsbpartywalls@yahoo.co.uk web: bsbpartywallservices.co.uk	ADDRESS: 22 FAIRVIEW RD N.LANCING CLIENT: MR & MRS CHIGNELL DATE: MAY 19 DRAWING No. BSB/19/708/3/1B PROJECT: GARAGE & PORCH	The Party Wall etc. Act 1996 The property owner is reminded of their duty to serve notices on all adjoining owners. Structure Read in conjunction with structural engineers calculations. NOTES:	NORTH A3