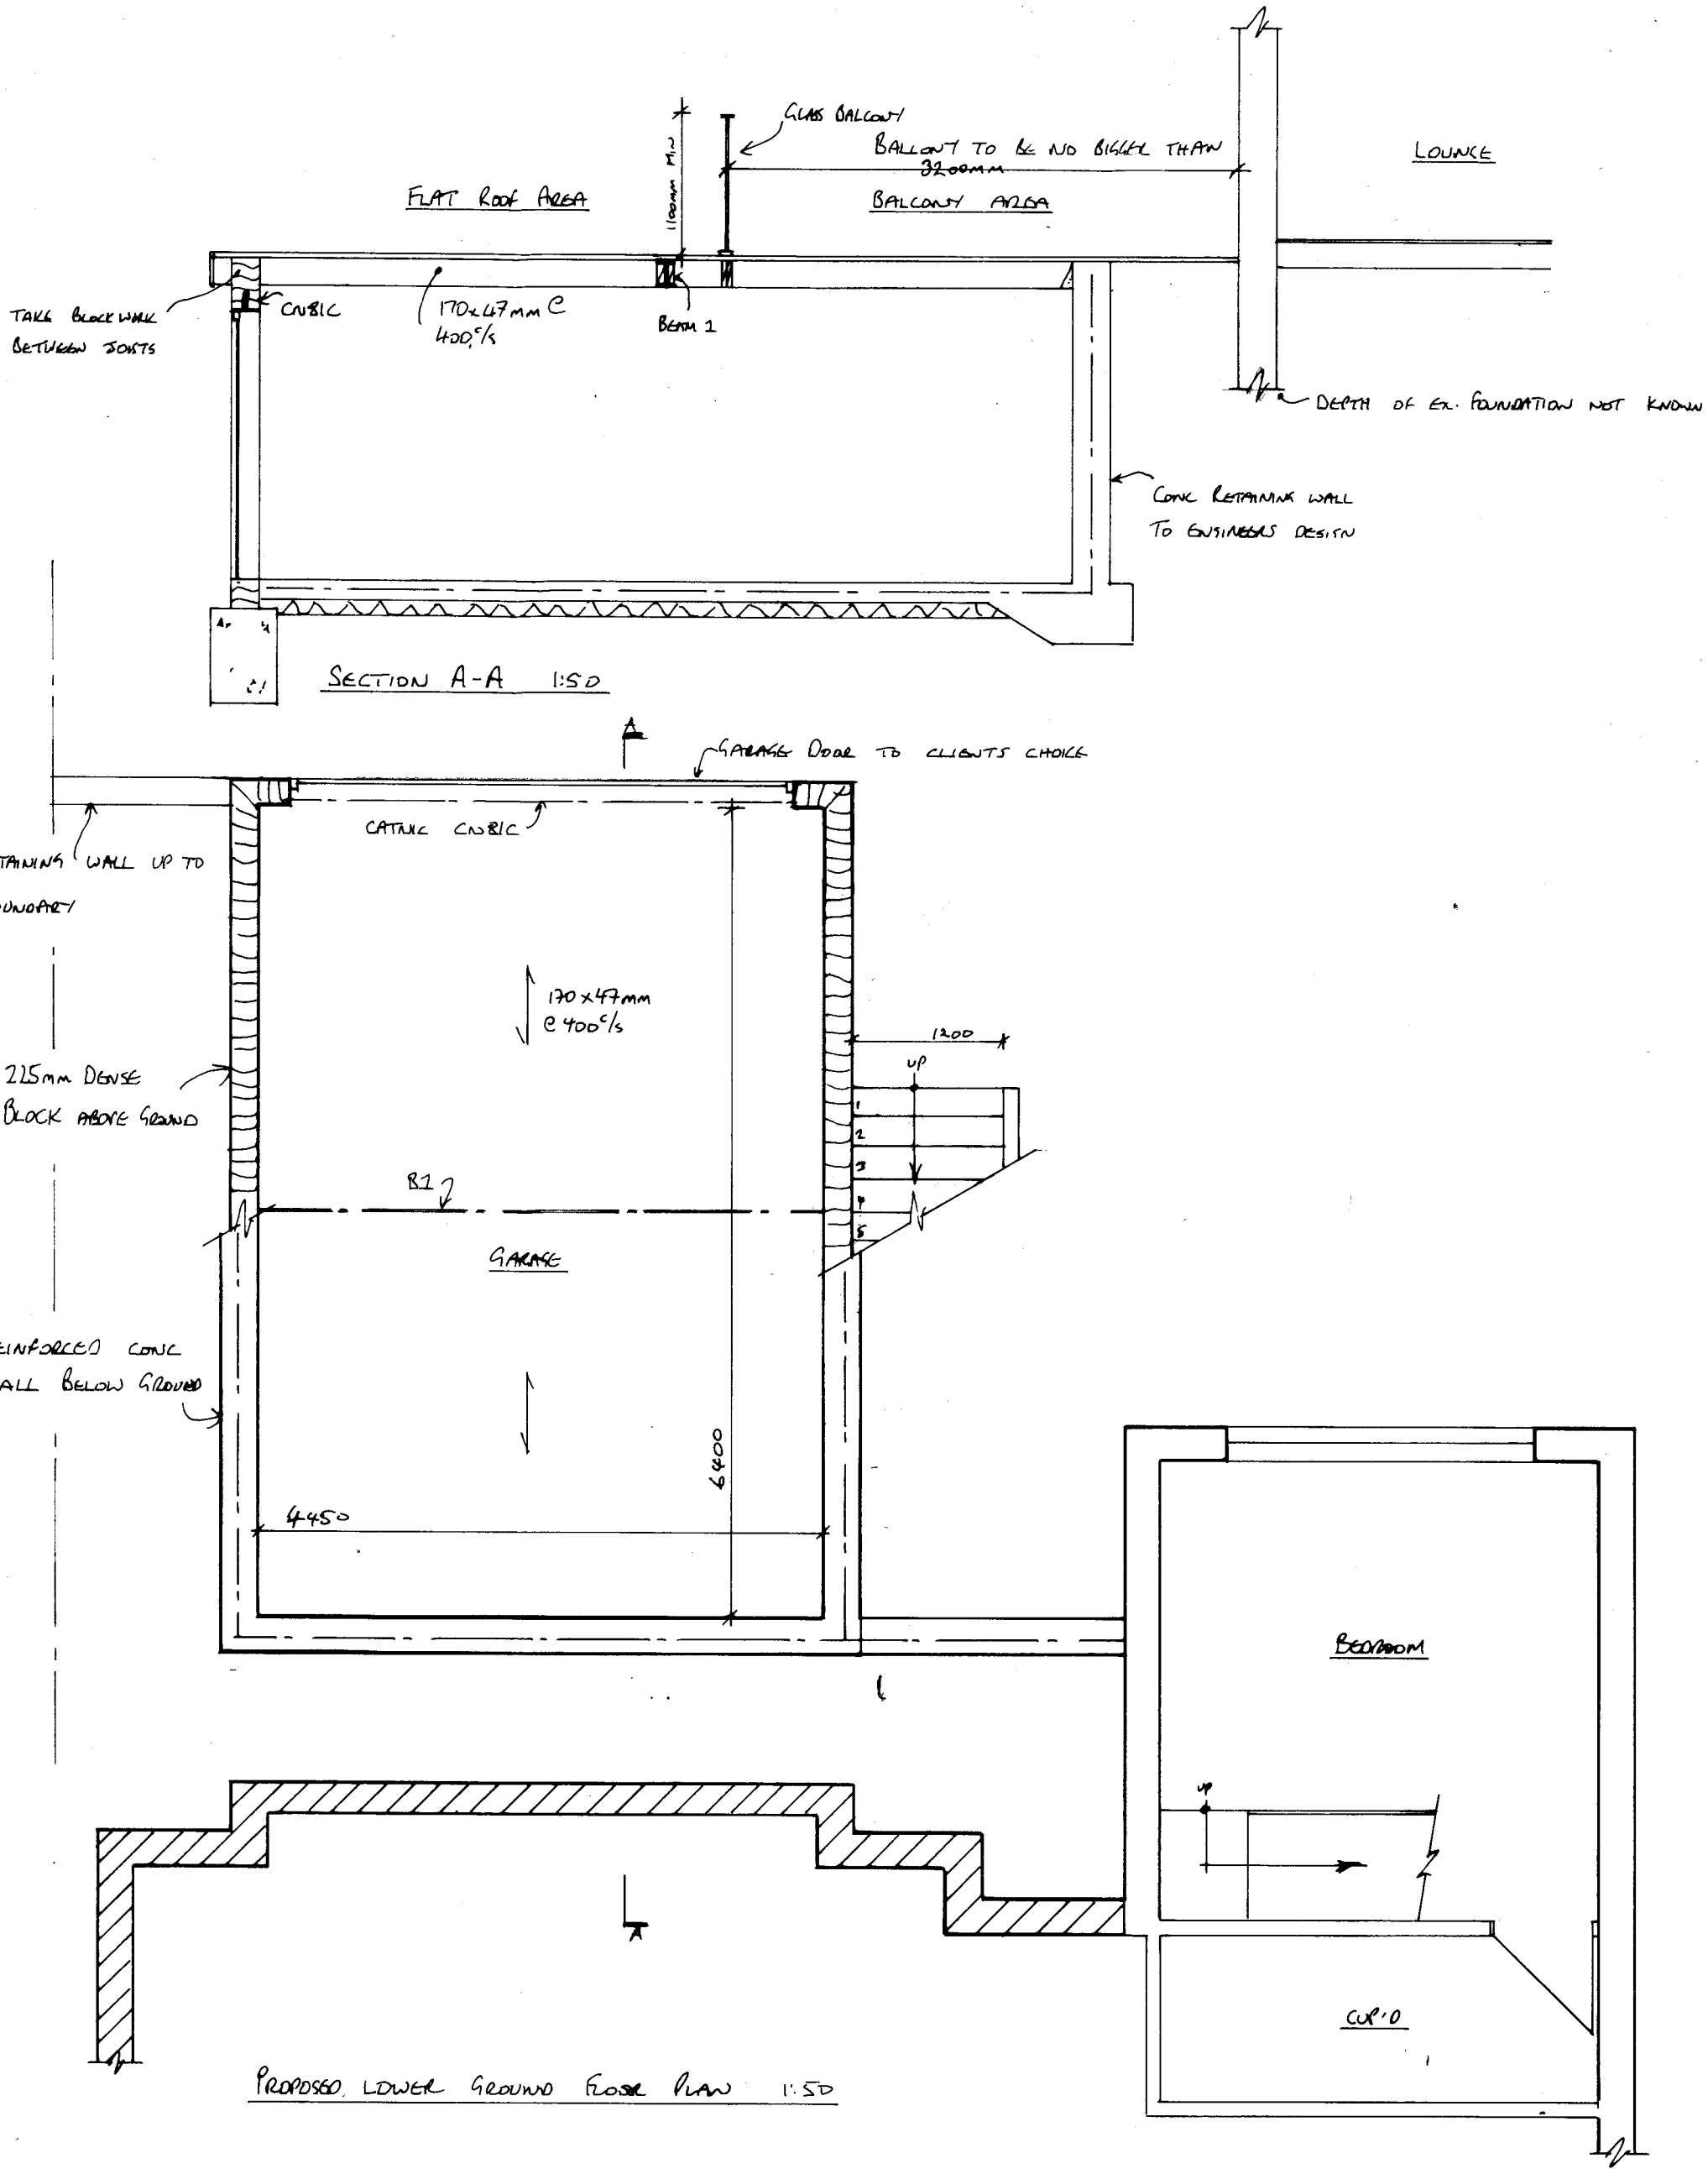


BSB PARTY WALL AND ARCHITECTURAL SERVICES	**Steve Barrett** C.Build E, CABE, MFPWS, Assoc RICS Tel: 07519 384248 e.mail: bsbpartywalls@yahoo.co.uk web: bsbpartywallservices.co.uk	ADDRESS: 22 FAIRVIEW RD N. LANCING CLIENT: MR & MRS CHIGNELL DATE: MAY 19 DRAWING No. BSD/19/708/2/A/B PROJECT: GARAGE & PORCH	The Party Wall etc. Act 1996 The property owner is reminded of their duty to serve notices on all adjoining owners. Structure: Read in conjunction with structural engineers calculations. NOTES:	NORTH A3