Plan

asiest Planning Site

22, Fairview Road, Lancing, West Sussex, BN15 0PA

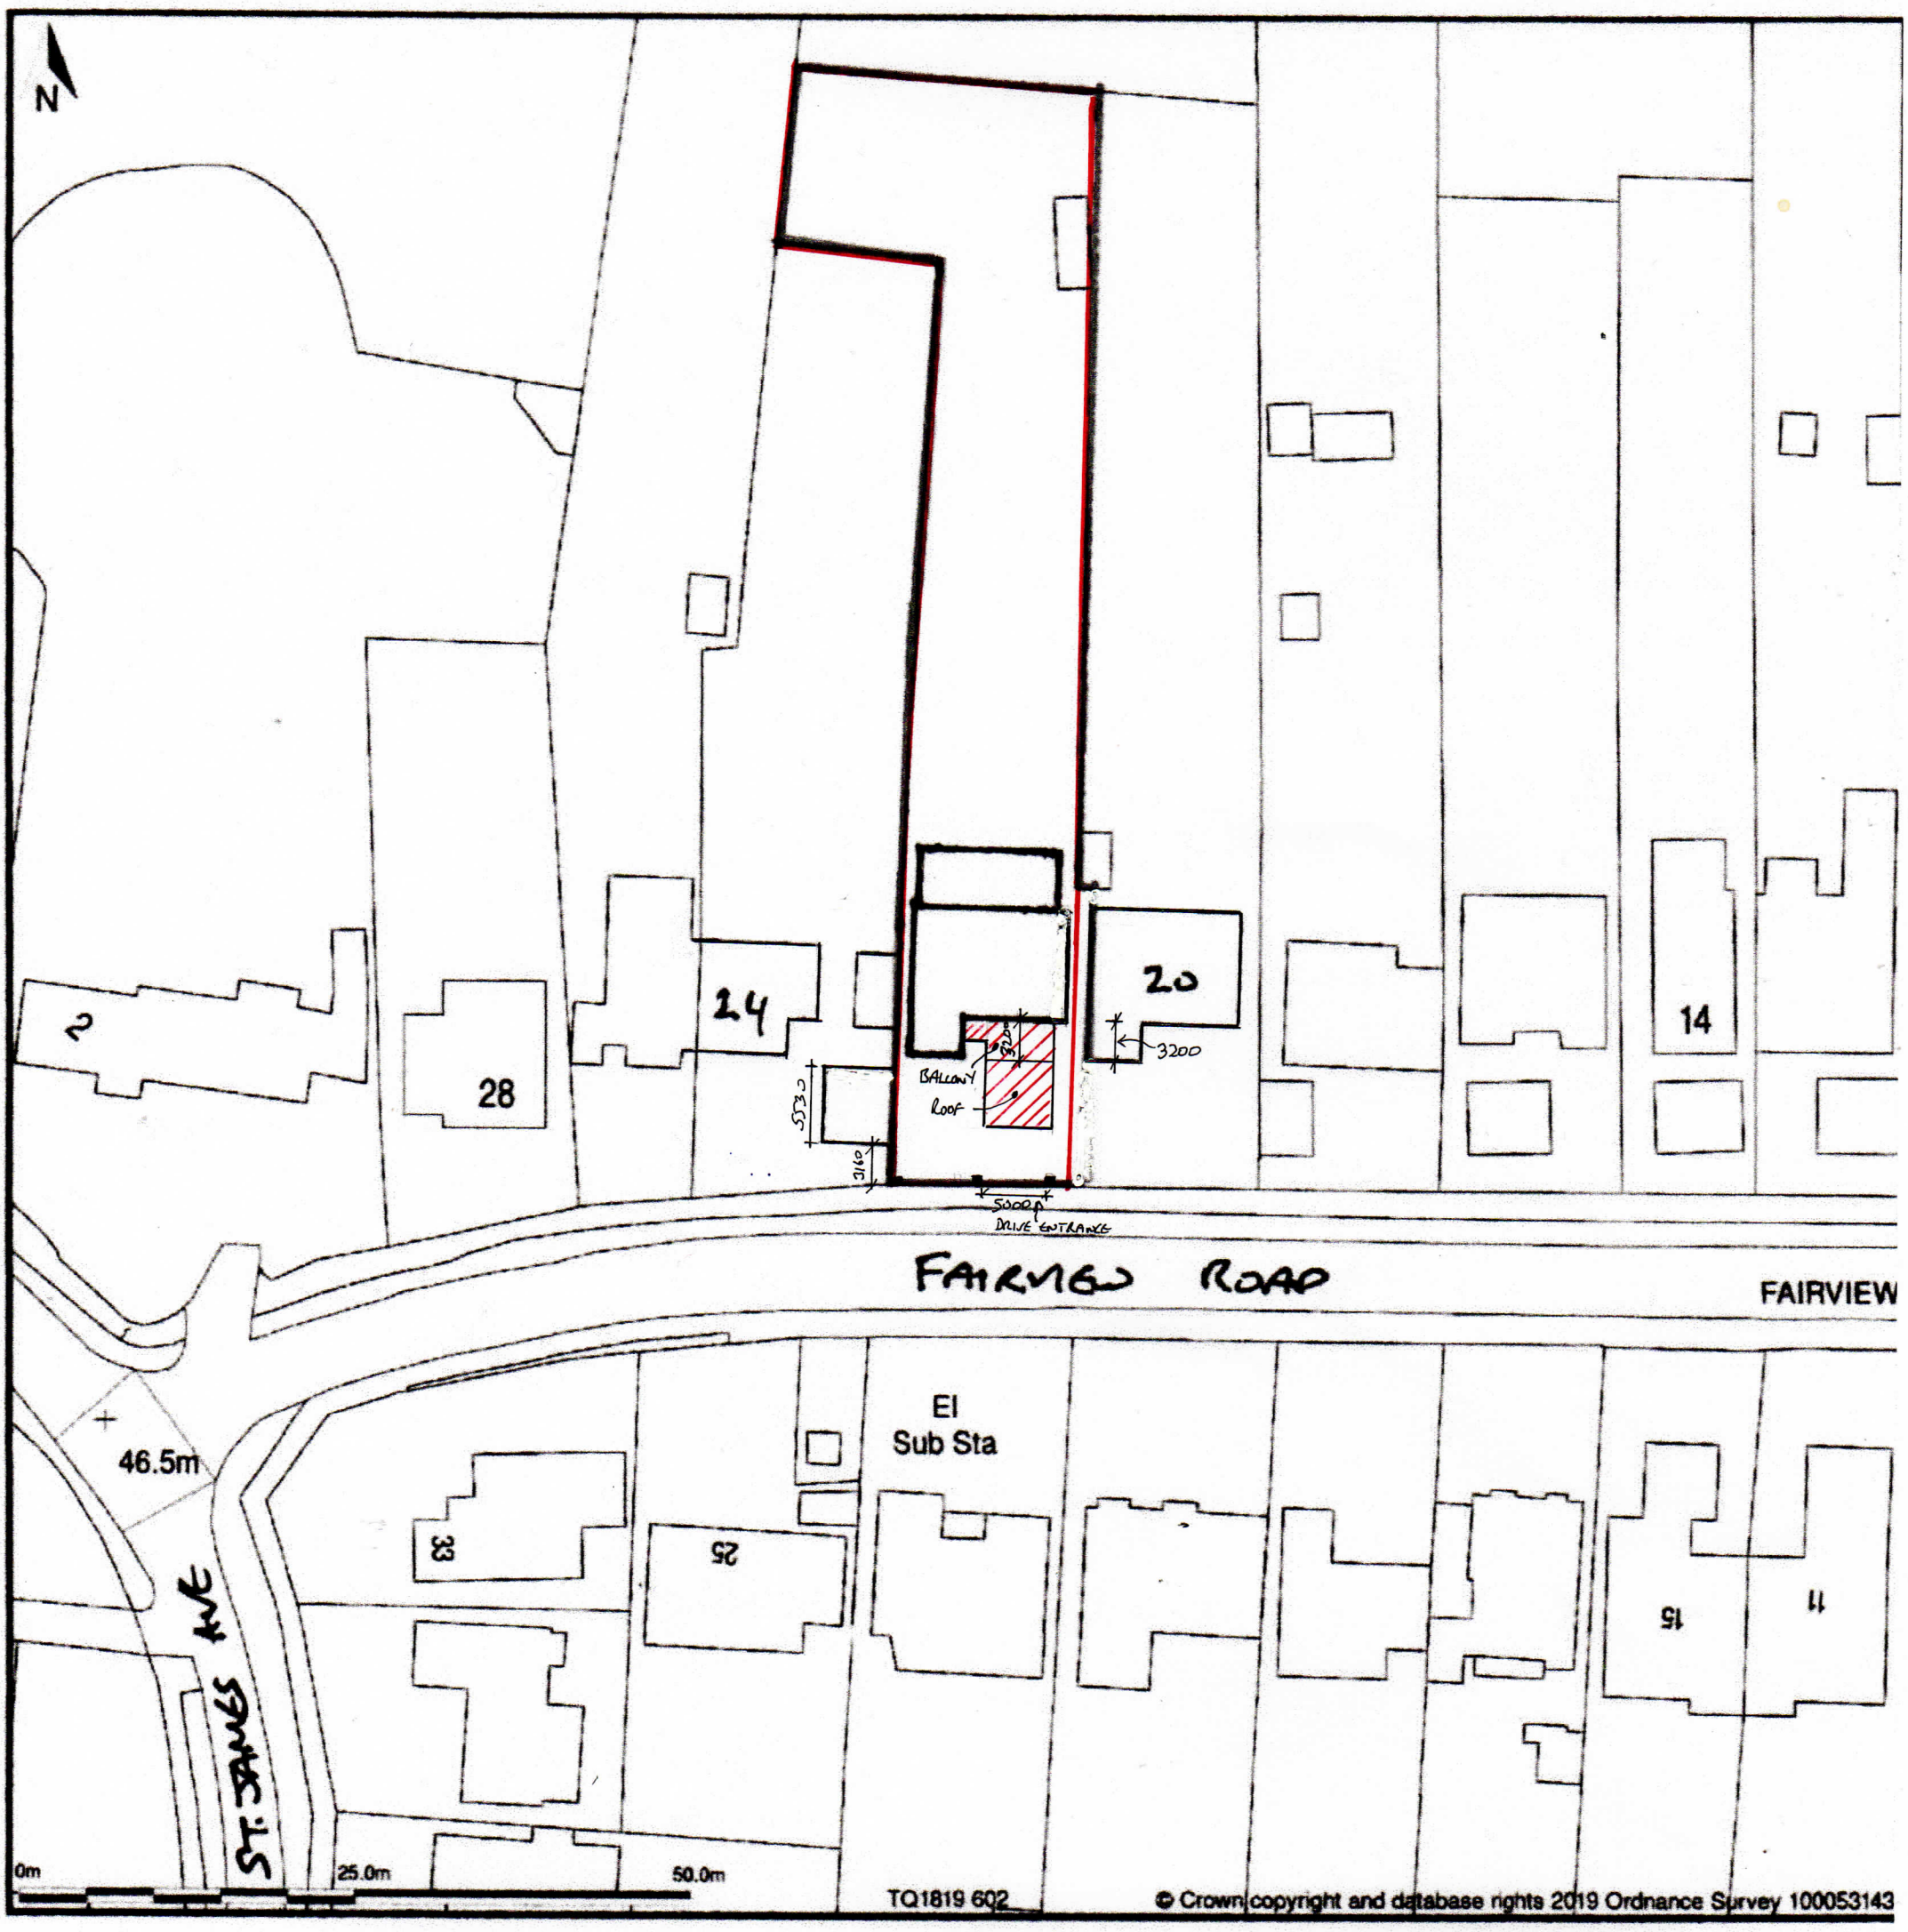

BLOCK PLAN 1:500

18123.25, 105951.32 518264.67, 106092.74 (at a scale of 1:500), OSGridRef: TQ1819 602. The representation of a road,