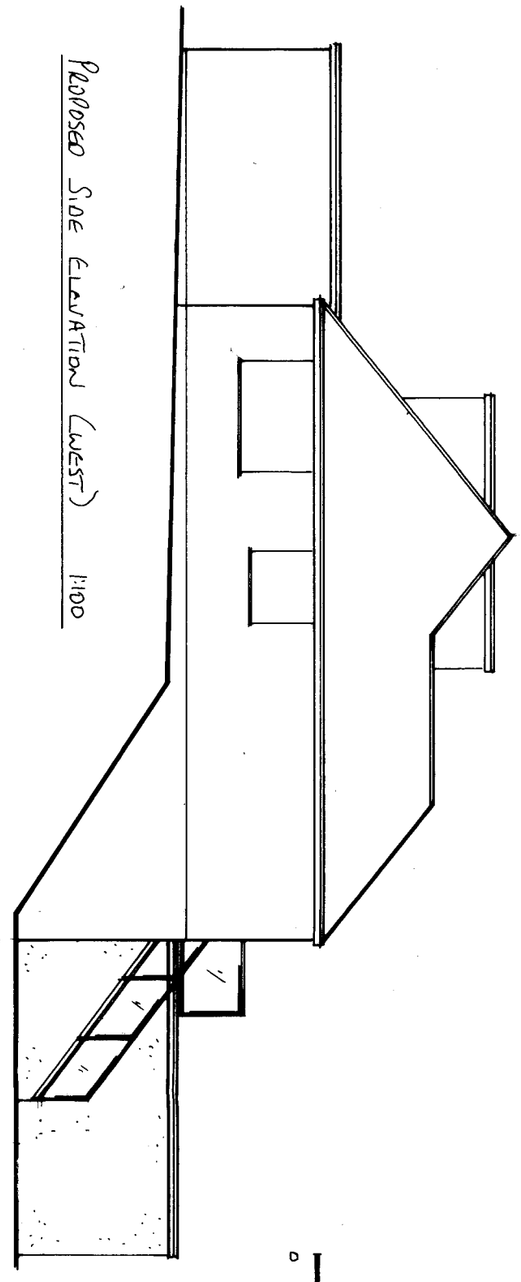

PROPOSED SIDE ELEVATION (WEST) 1:100

0 1 2 3 4 5 6 7

1:100 @ A3

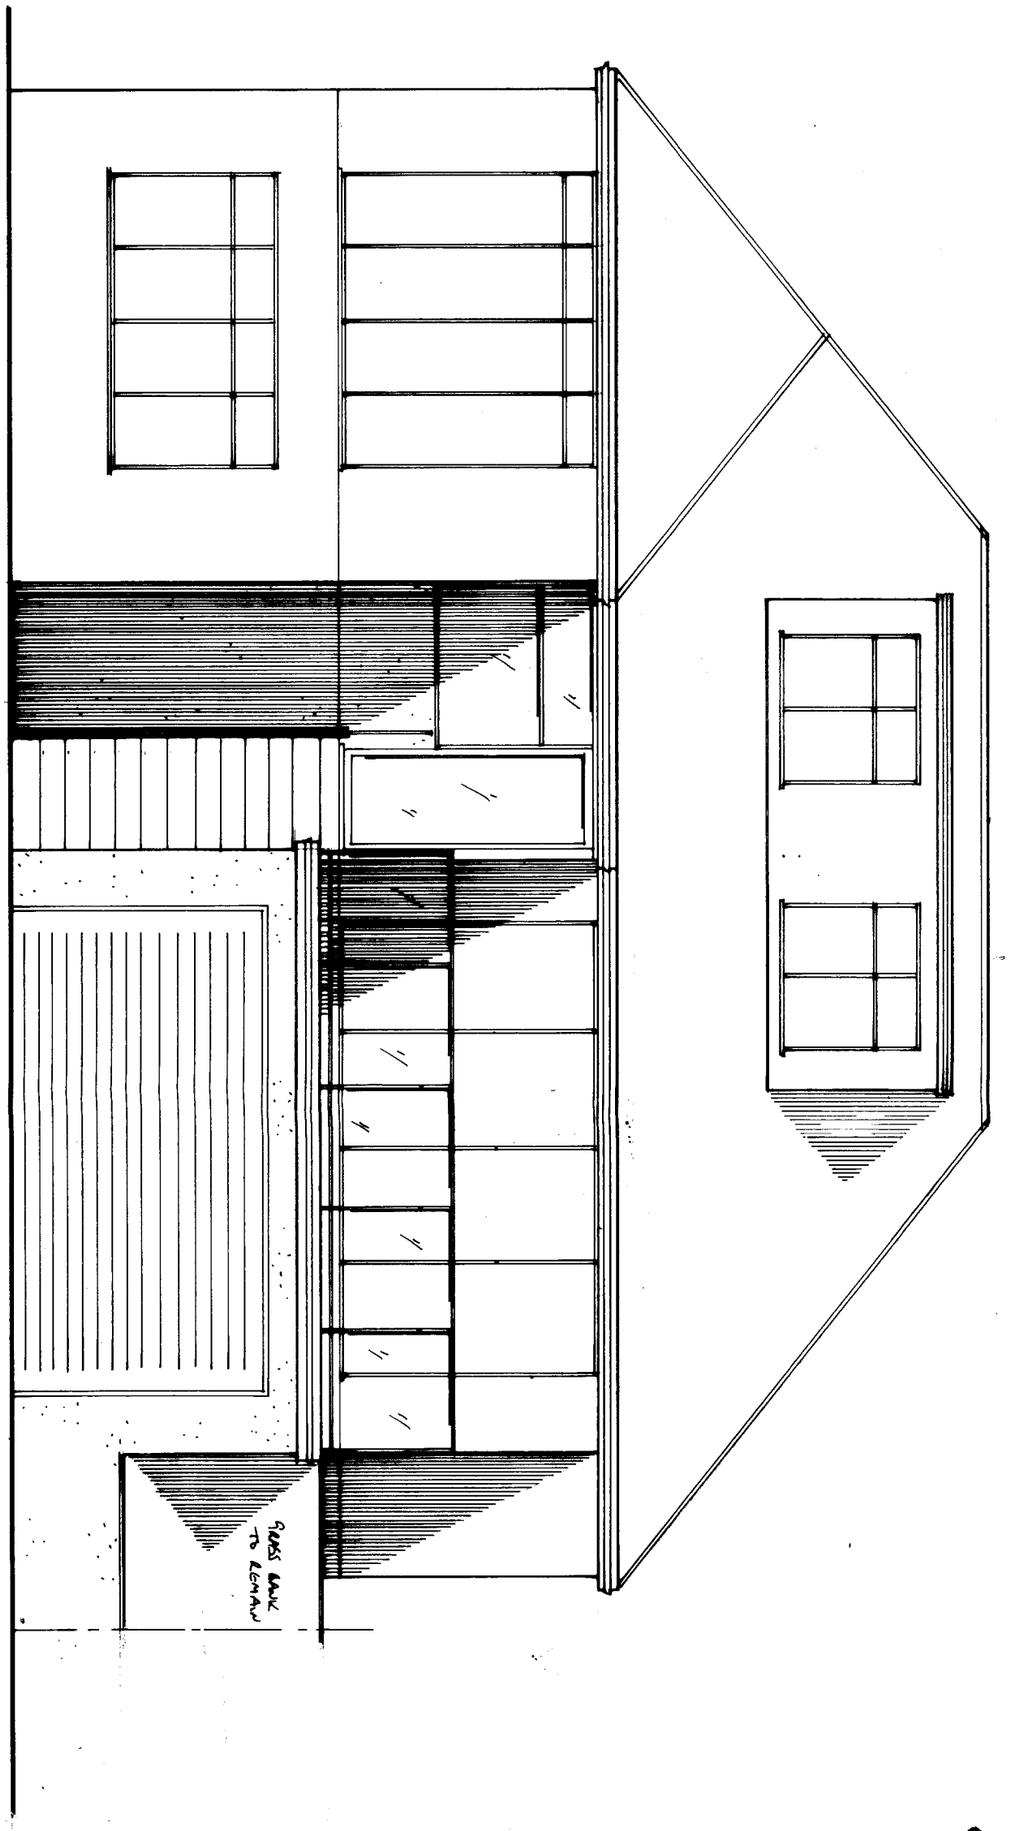

PROPOSED FRONT ELEVATION (SOUTH)

0 1 2 3 4 5

1:50 @ A3

1:50

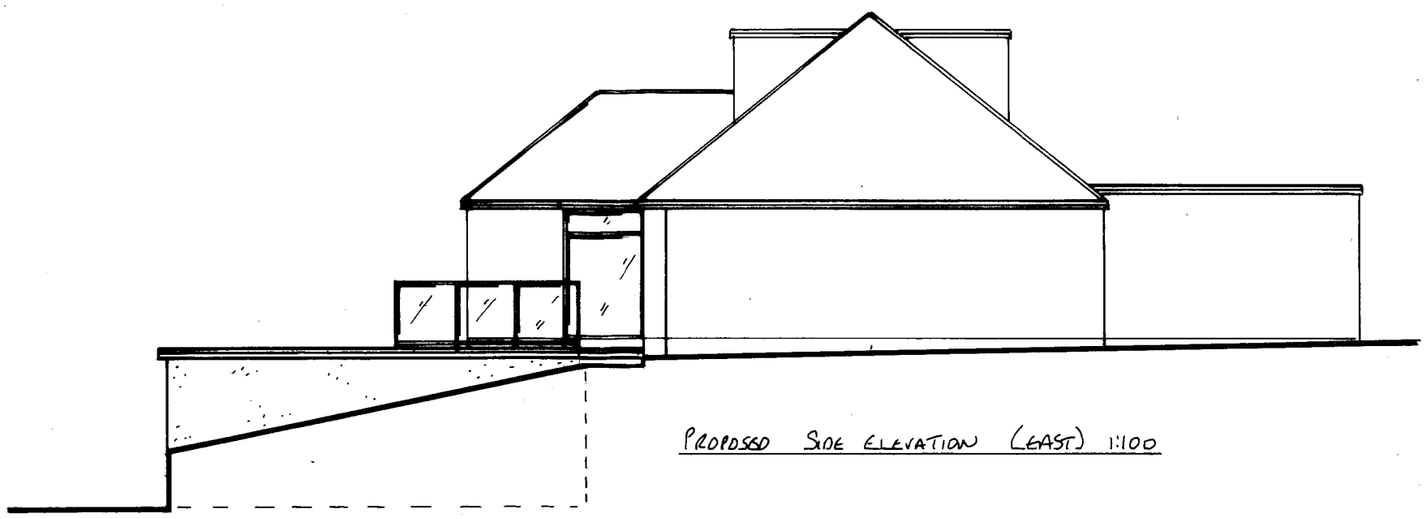

PROPOSED SIDE ELEVATION (EAST) 1:100

BSB PARTY WALL AND ARCHITECTURAL SERVICES	**Steve Barrett** C.Build E, CABE, MFPWS, Assoc RICS Tel: 07519 384248 e.mail: bsbpartywalls@yahoo.co.uk web: bsbpartywallservices.co.uk	ADDRESS: 22 FAIRVIEW RD N. LANCING CLIENT: MR & MRS CHIGNELL DATE: MAY 19 DRAWING No. BSB/19/708/4/A PROJECT: GARAGE & PORCH	**The Party Wall etc. Act 1996** The property owner is reminded of their duty to serve notices on all adjoining owners. **Structure** Read in conjunction with structural engineers calculations. **NOTES:**	NORTH **A3**